CC: J. P. Sinclair 1688
K. Z. Morgan
M. C. Leverett
H. S. Brown
L. B. Ehlet
K. D. Wallace
M. S. Smith
B. C. Nylen

Safe Waste Disp 206

[redacted]

CLINTON LABORATORIES
CENTRAL FILES NUMBER
45-1-731

This document has been approved for release to the public by:

David R. Hamrin 5/26/45
Technical Information Officer Date
ORNL Site

January 31, 1945

To: Dr. J. E. Wirth Department: Medical

From: B. C. Nylen Department: 200 Area

Subject: 206 Area - Waste Disposal Flowsheet

We have prepared a diagrammatical print, no scale, showing all of the lines leading to and from the chemical waste storage and disposal area, and are attaching a print to each copy of this letter. An additional print is also attached to Messrs. Leverett's and Morgan's copies.

We trust the print will be of considerable interest to those concerned with the 206 Area.

CLASSIFICATION CANCELLED
JG Morgan 4-6-95
ADD signature Date
Using's rereview of CCRP-declassified documents was authorized by DOE Office of Declassification memo of August 22, 1994.

BCN
B. C. Nylen
Superintendent - 200 Area

Attachment

BCN/maw

[redacted]

This document contains information affecting the national defense of the United States within the meaning of the Espionage Act, U.S.C. 50, 31 and 32. Its transmission or the revelation of its contents in any manner to an unauthorized person is prohibited by law.

Classification Cancelled
~~Or Changed To~~
By Authority Of
By [signature]
Date AUG 24 1971

ChemRisk Document No. 1688

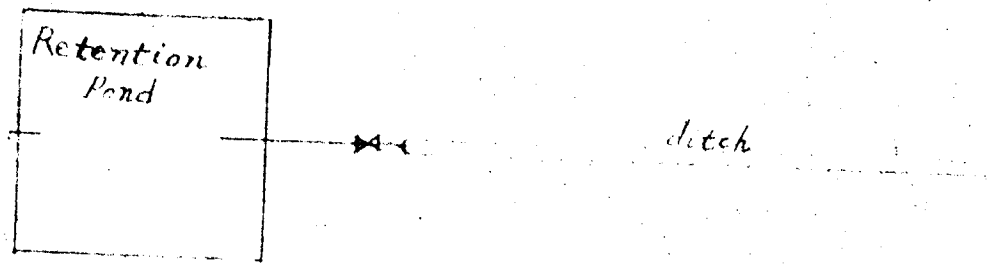


~~200 AREA~~

~~PROCESS DRAINAGE~~

No Scale

Separations plant waste disposal system

1-27-45

Th[redacted]mation affecti[redacted]tional defense of the U[redacted] within [redacted]ning of the Espionag[redacted] contents in [redacted]manner to an unauthorized person is prohibited by law.

Classification Cancelled

~~Or Changed To~~

~~By Authority Of~~

By [redacted] Date ~~AUG 24~~ 1971

CLASSIFICATION CANCELLED

JG Morgan 4-6-95

ADD signature Da

Single rereview of CCRP-declassif[illegible] documents was authorized by DOE Offic[illegible] Declassification memo of August 22, 1994.

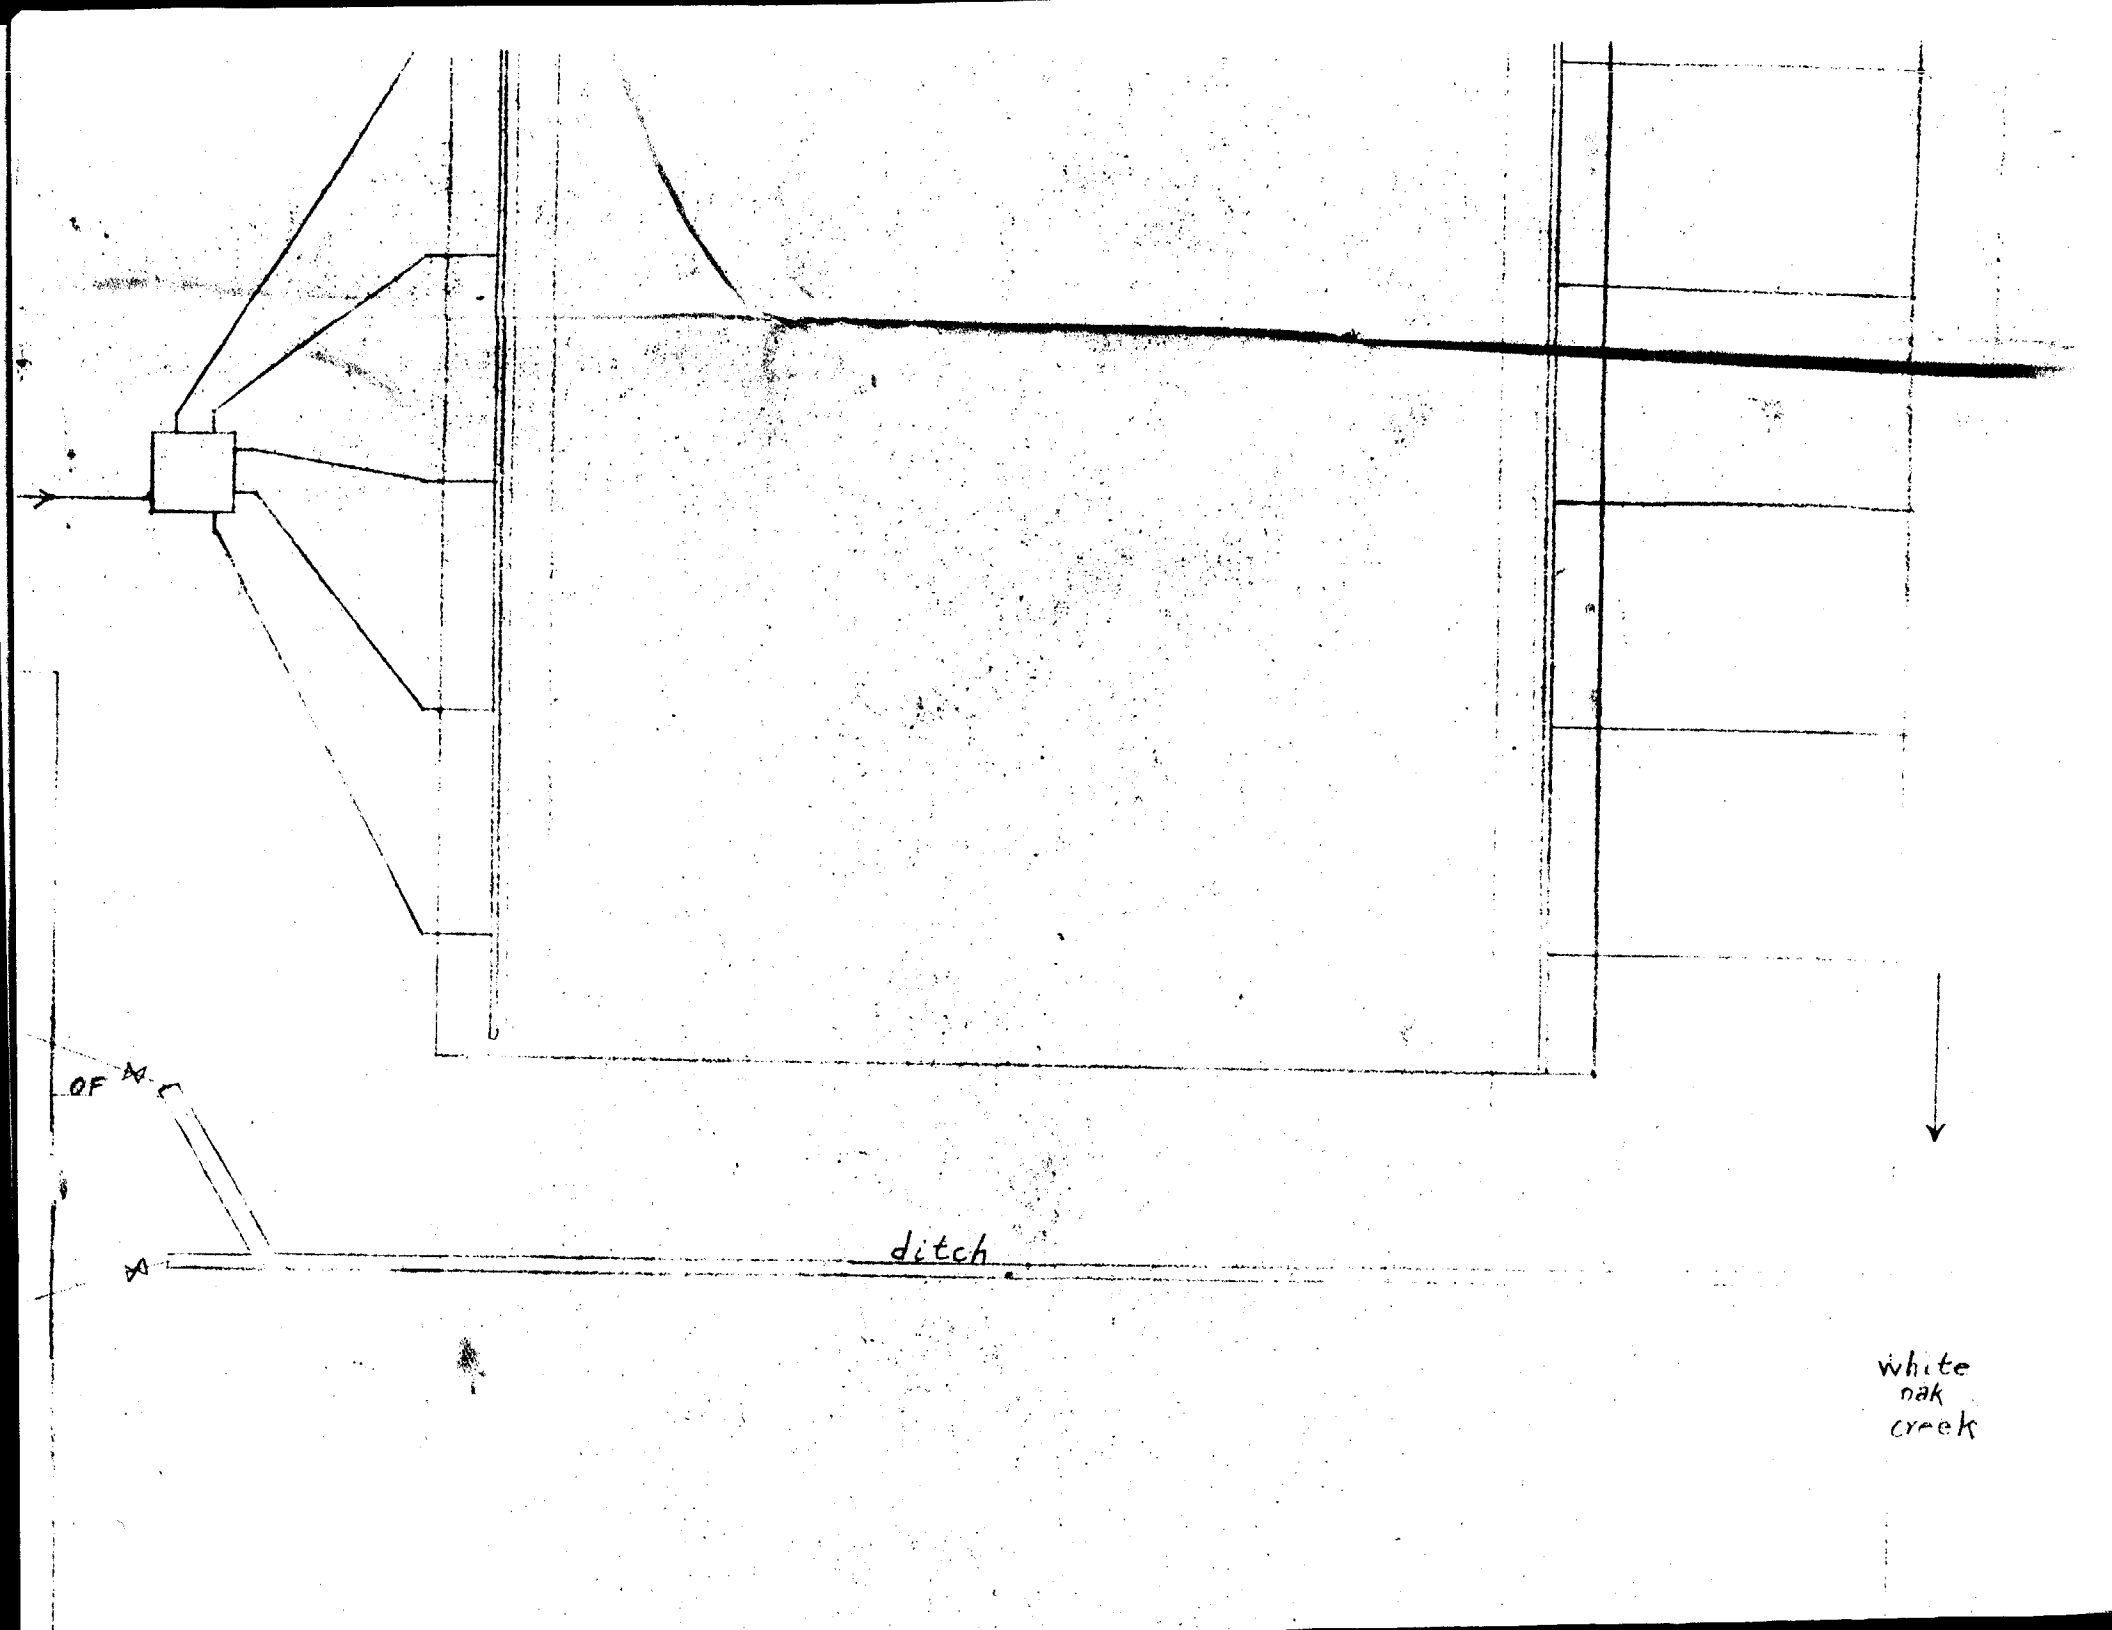
OF
ditch
white
oak
creek

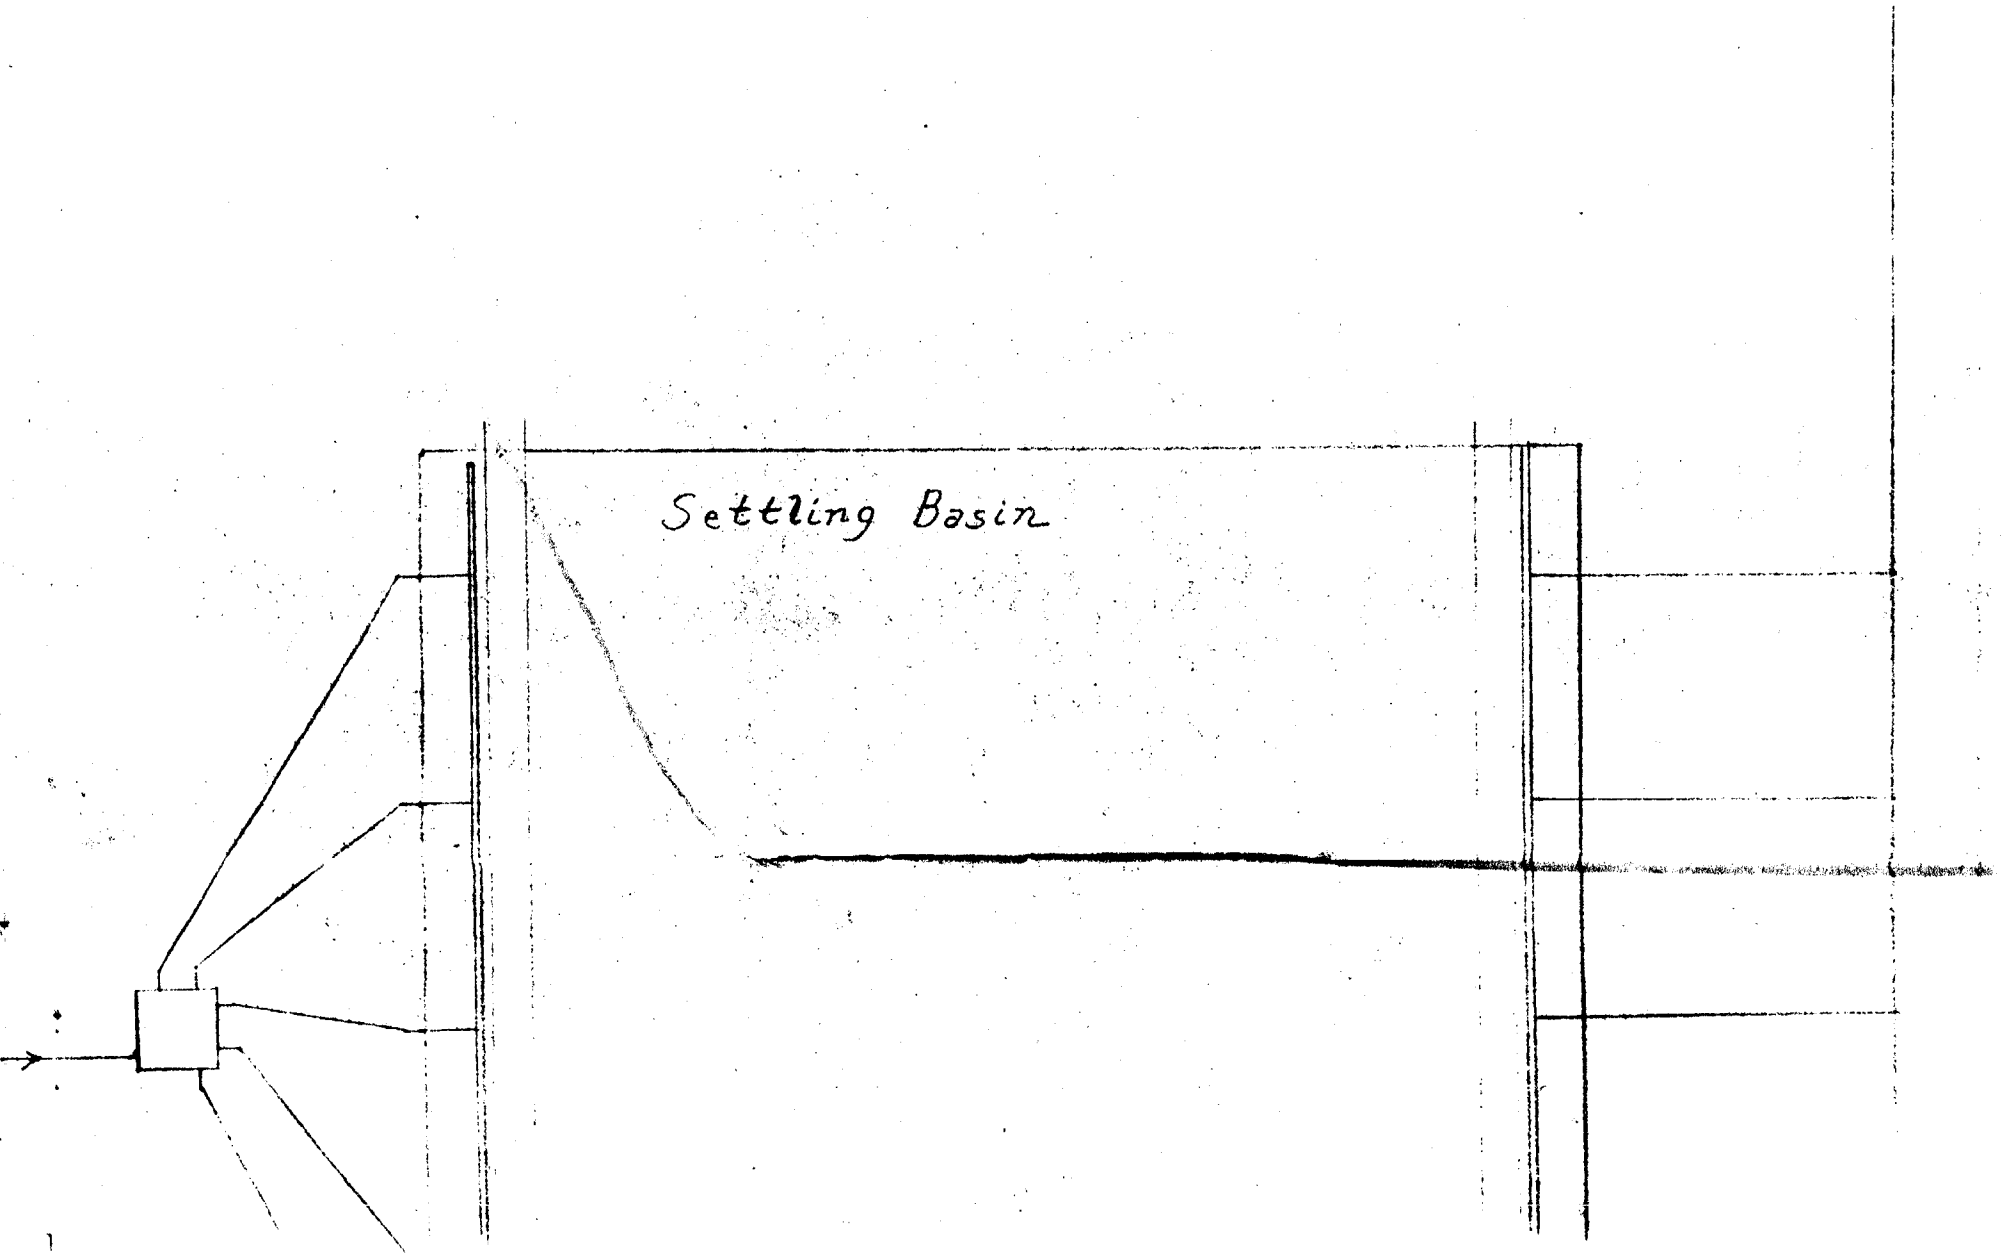
Settling Basin

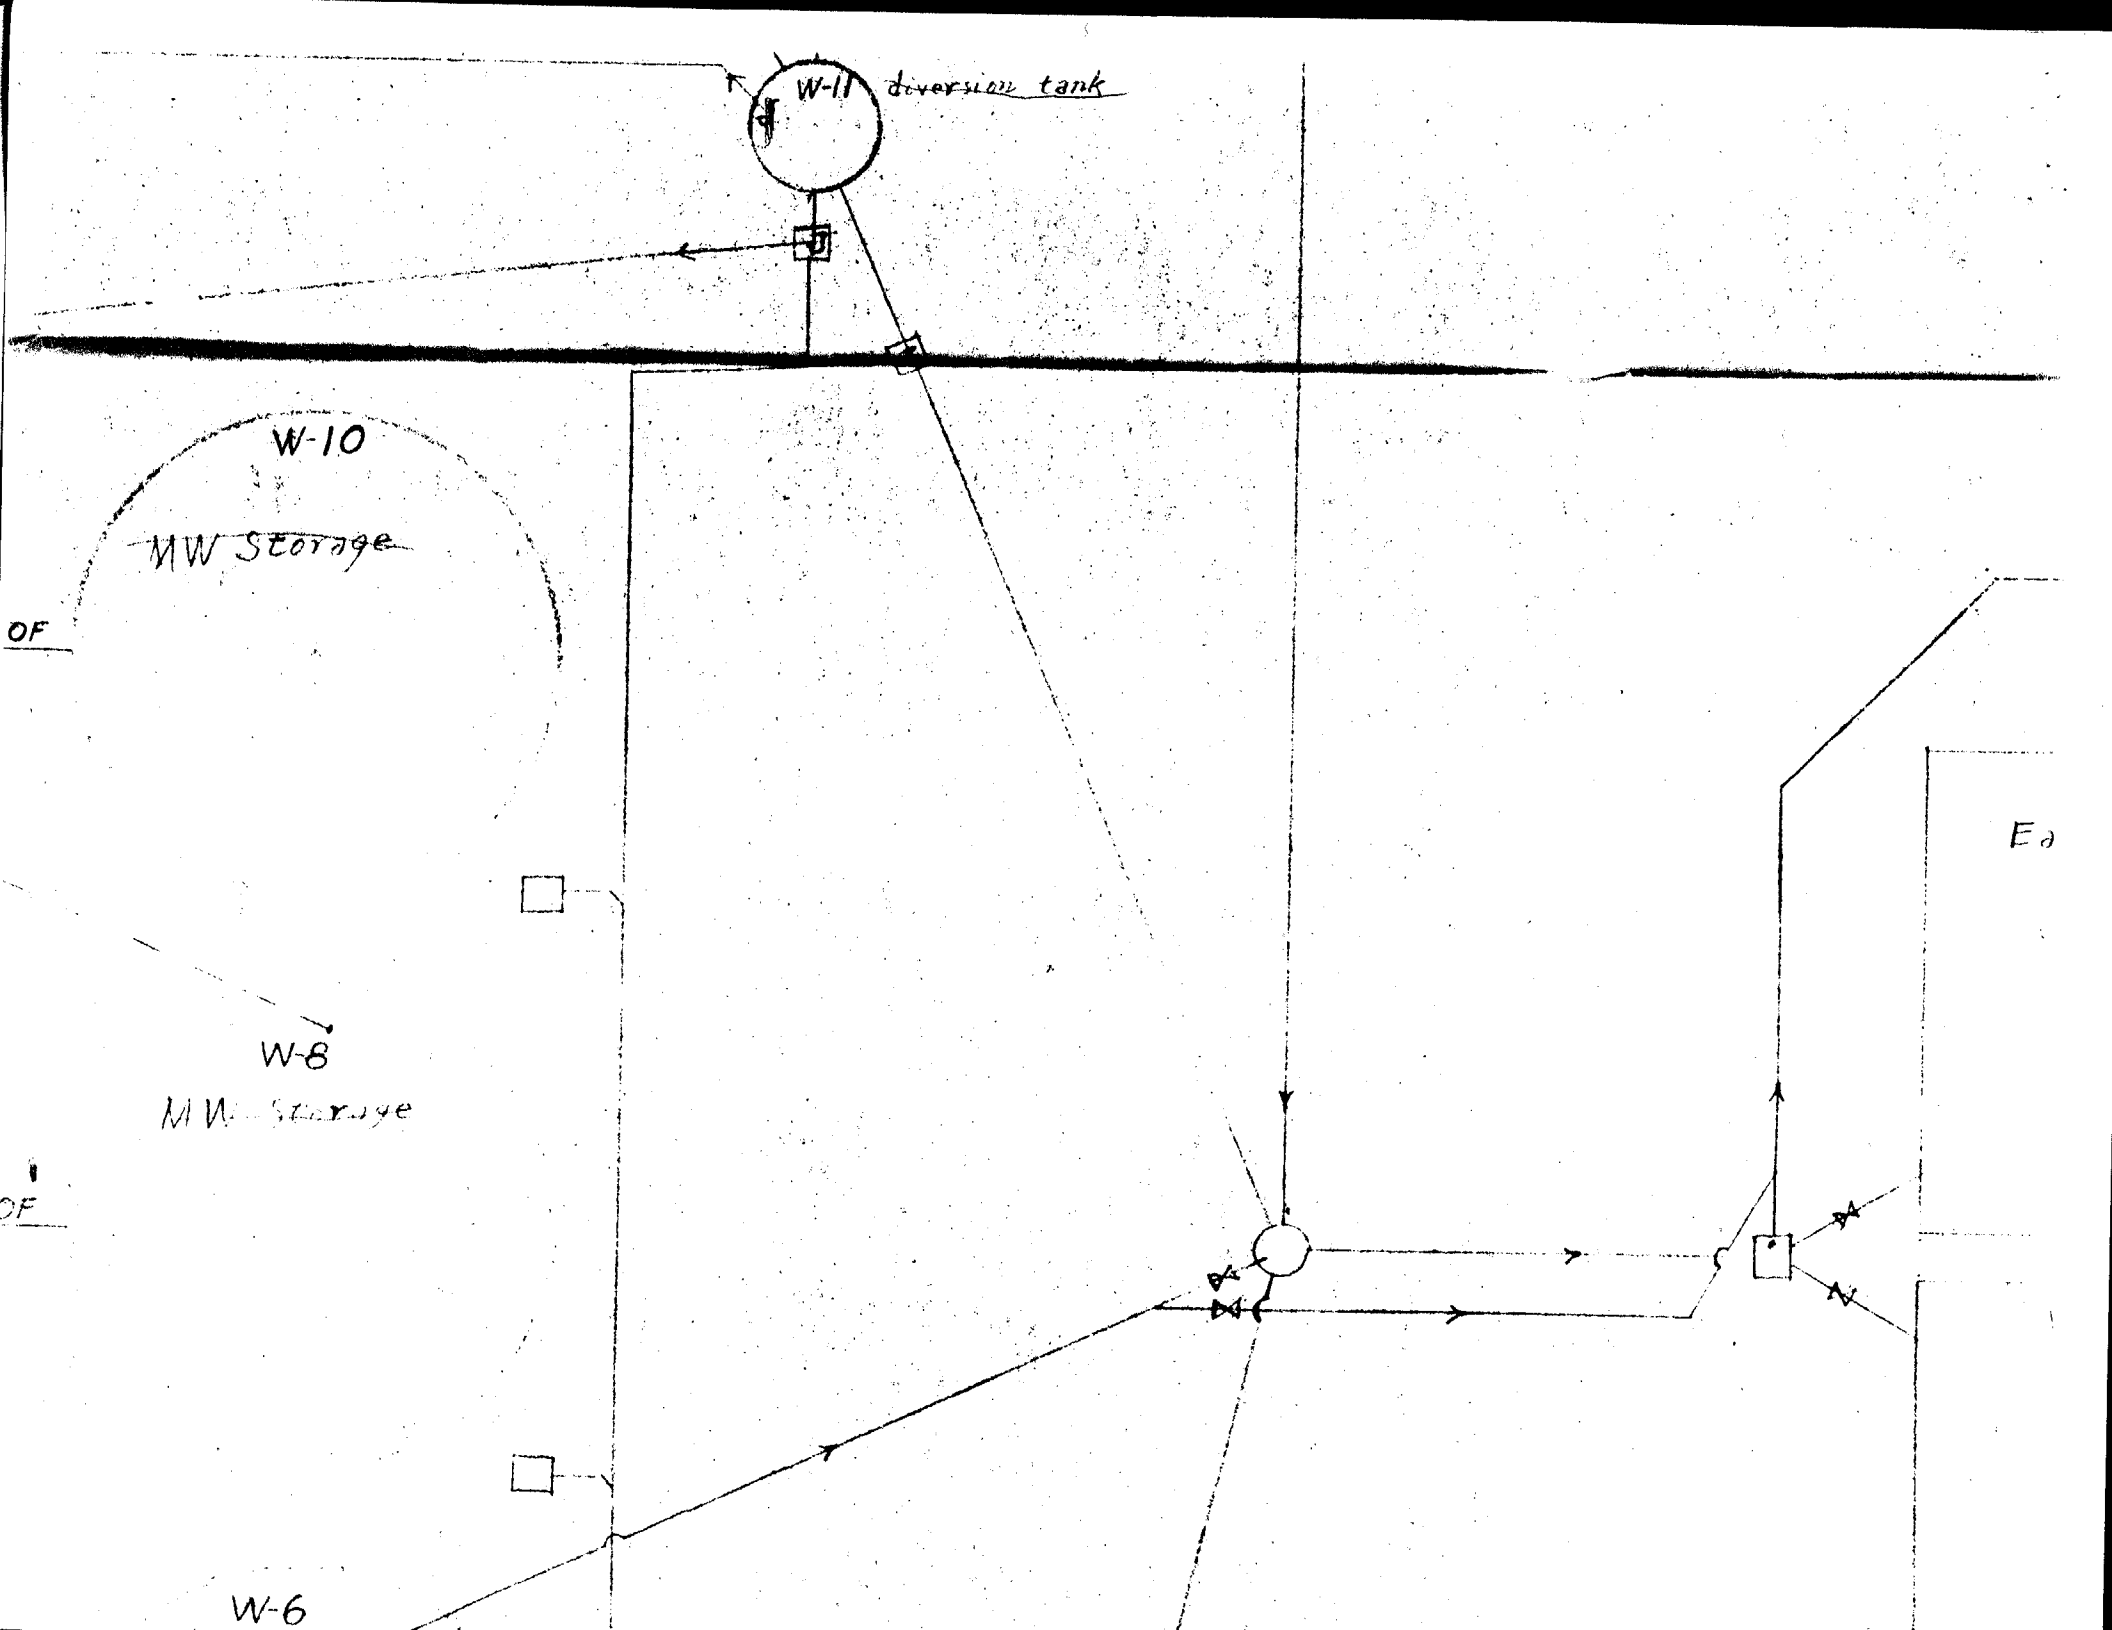
W-11
diversion tank
W-10
MW Storage
OF
W-8
MW Storage
OF
W-6
Ea

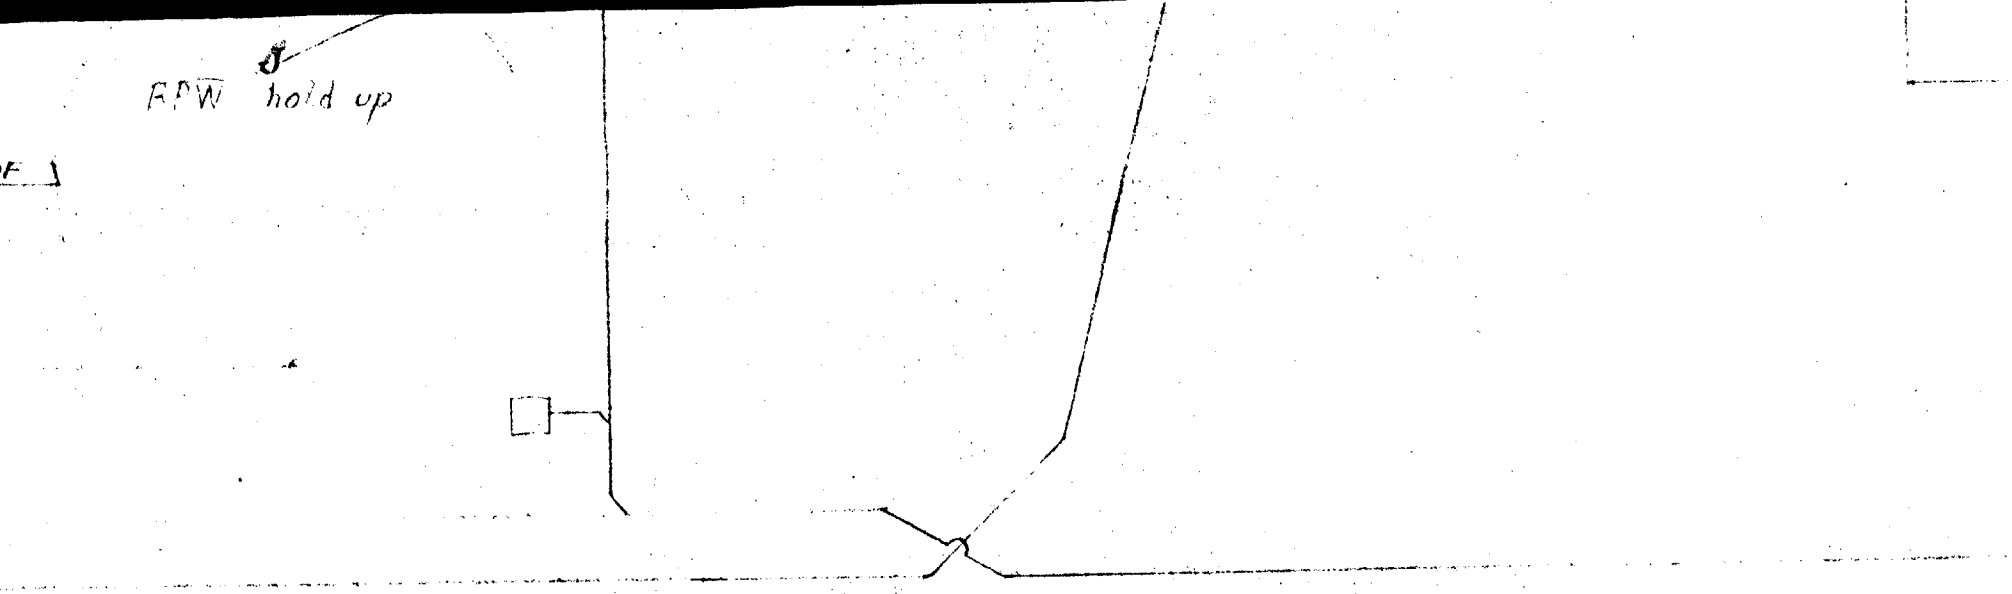


[redacted]

[redacted]

Legen

valve

diversion box pl

dry well

manhole

From hot sinks
706 A

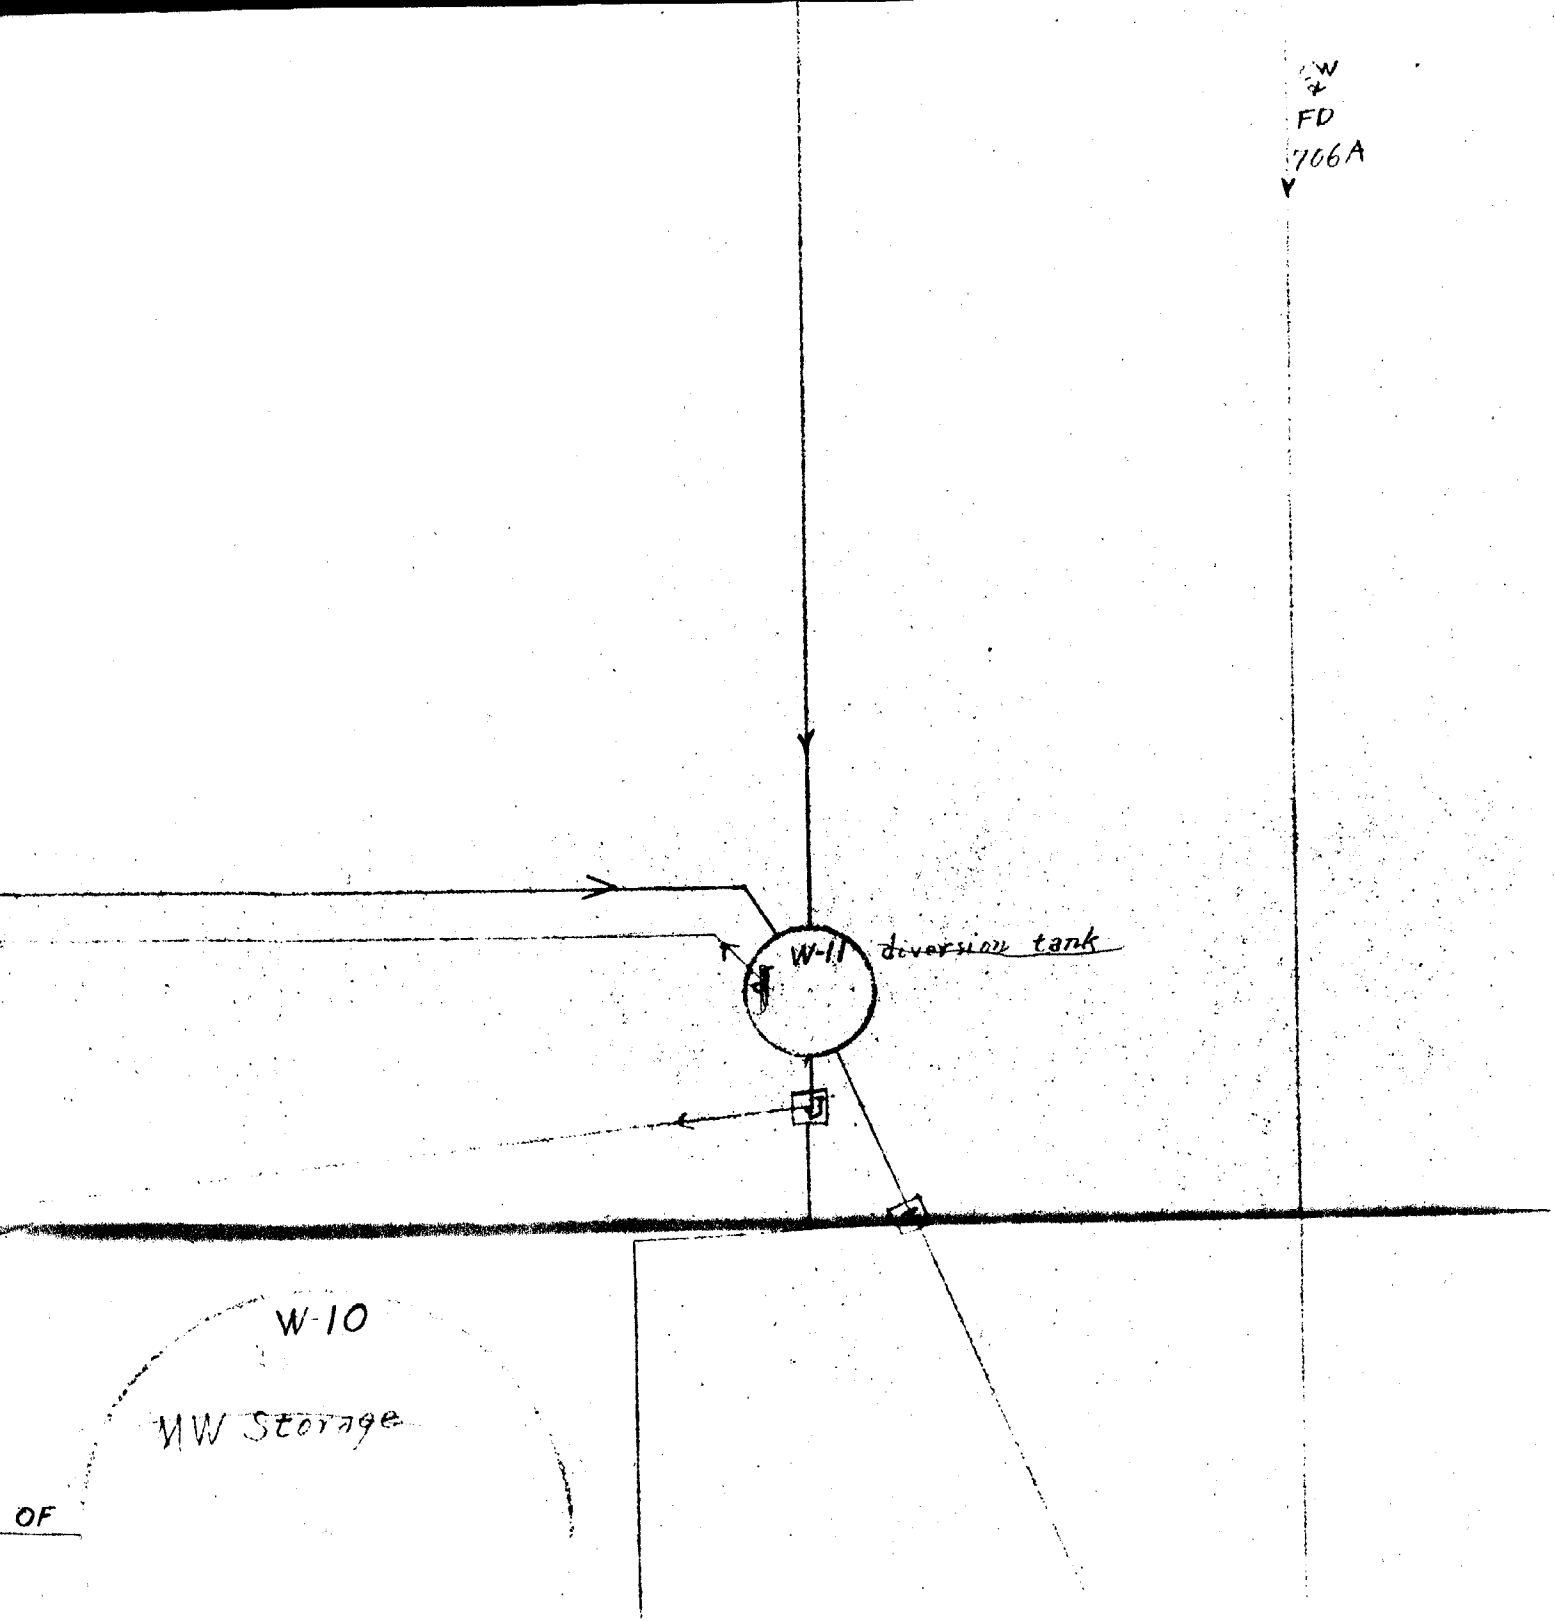


blank in line

J Jet

FD floor drain

CW cooling wat

MW metal wast

BPW by-prod was

CO clean out

BO bottom outl

OF overflow

V vent

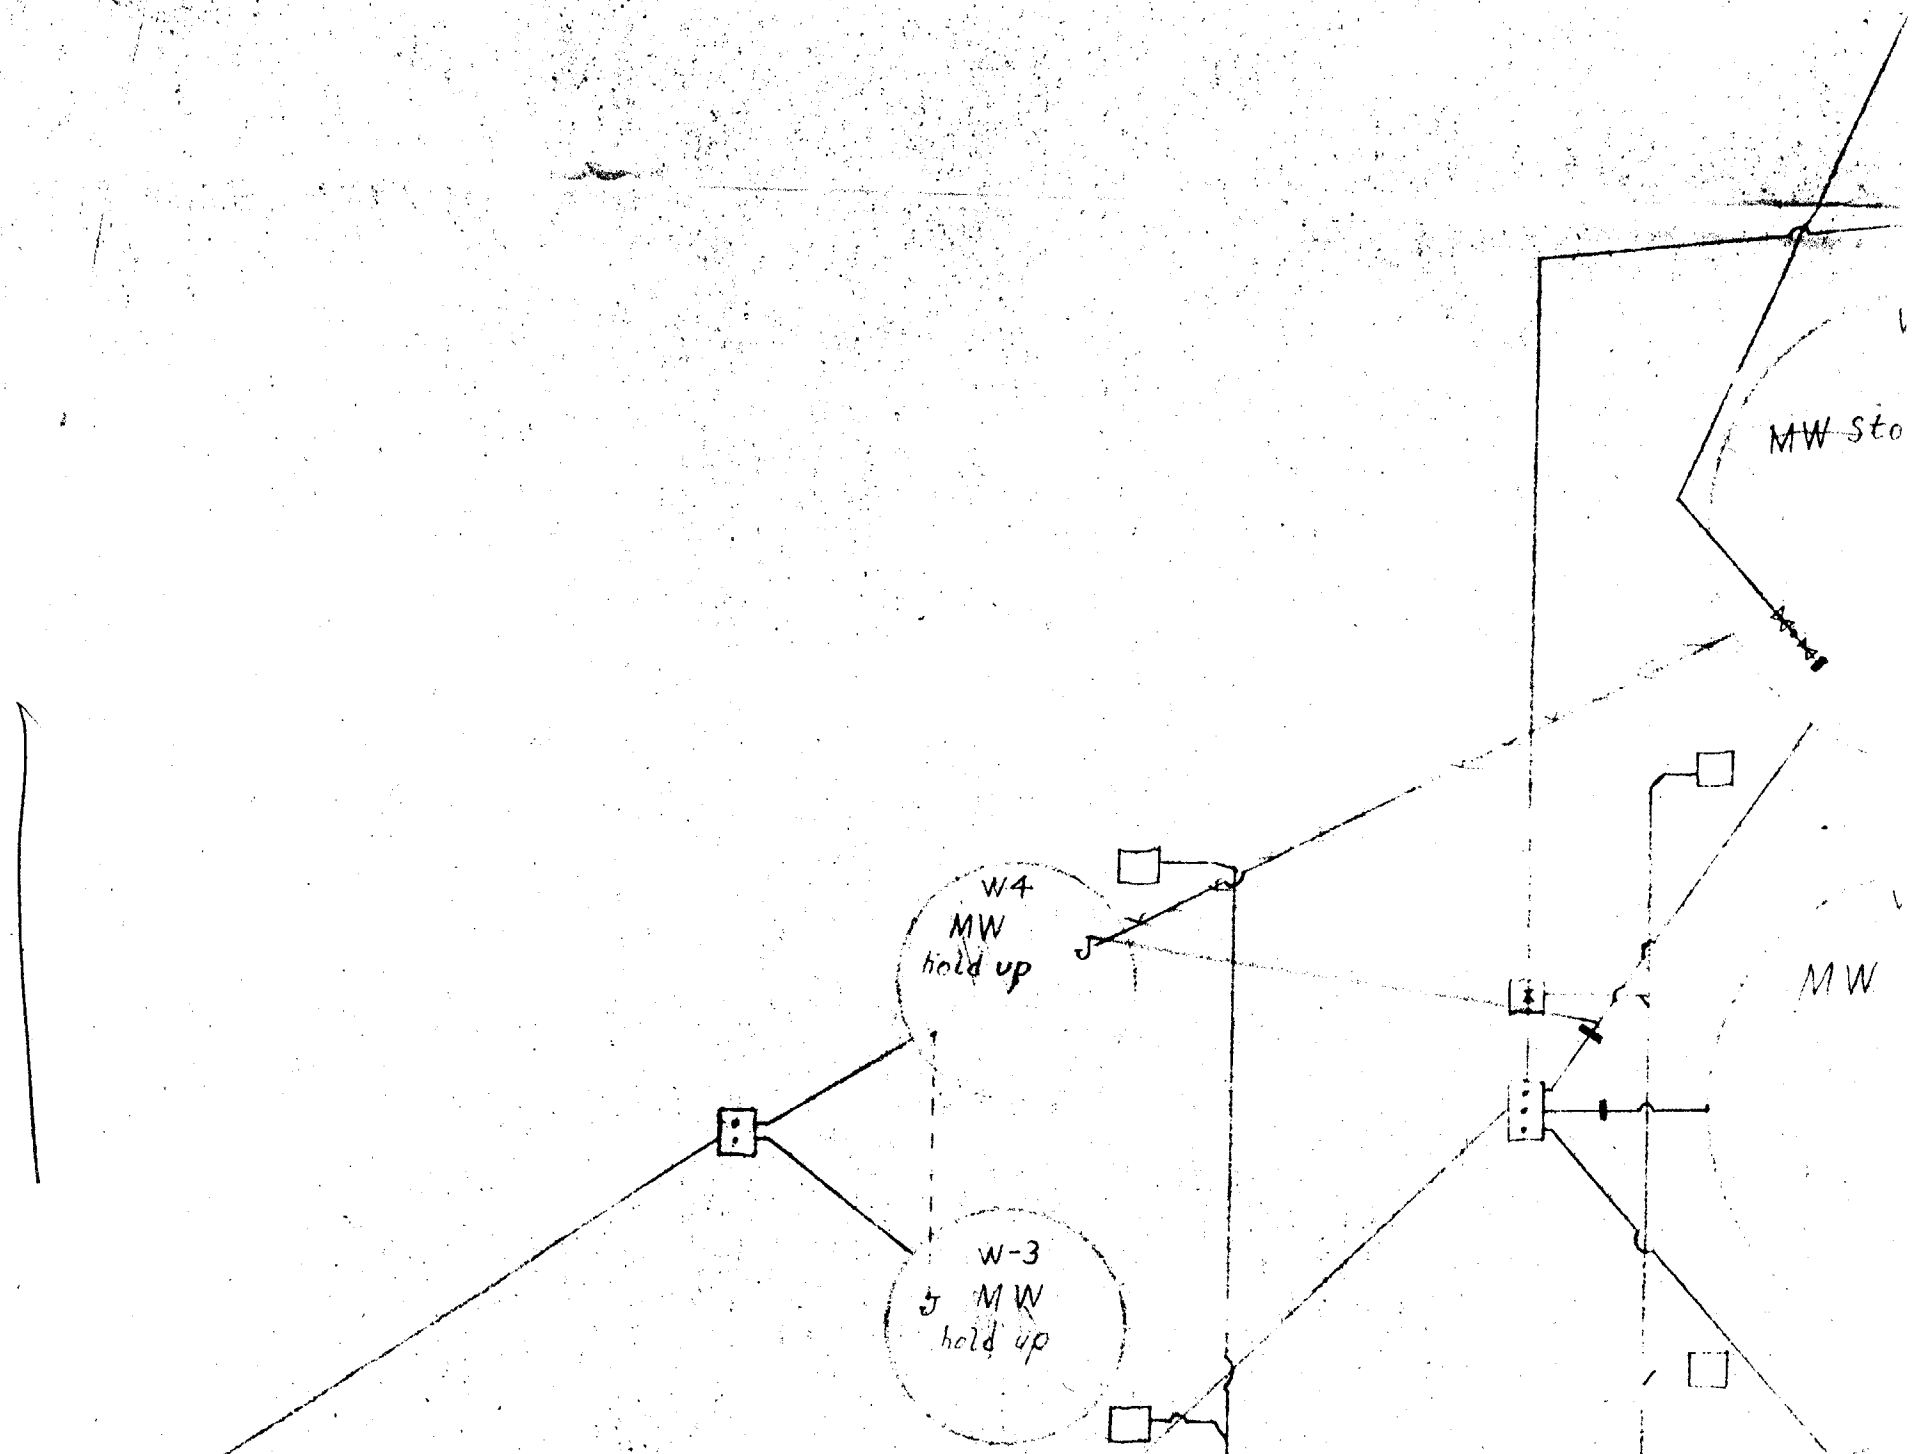
MW sto
W4
MW
hold up
MW
W-3
MW
hold up

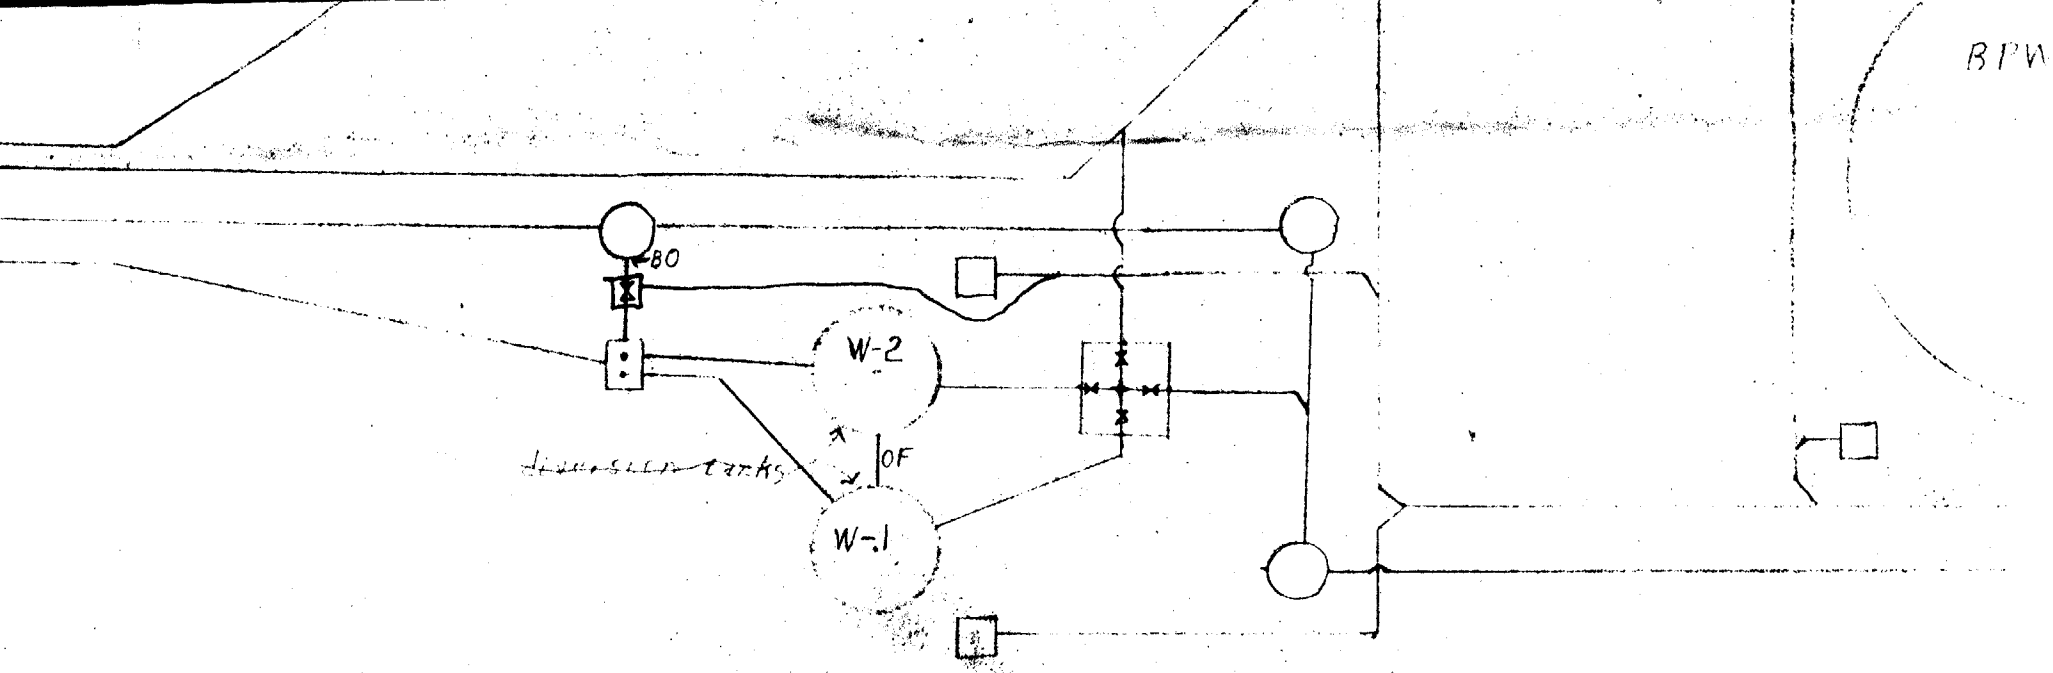
BPW
BO
W-2
OF
W-1

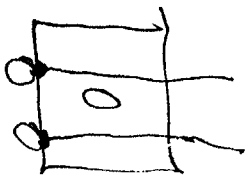

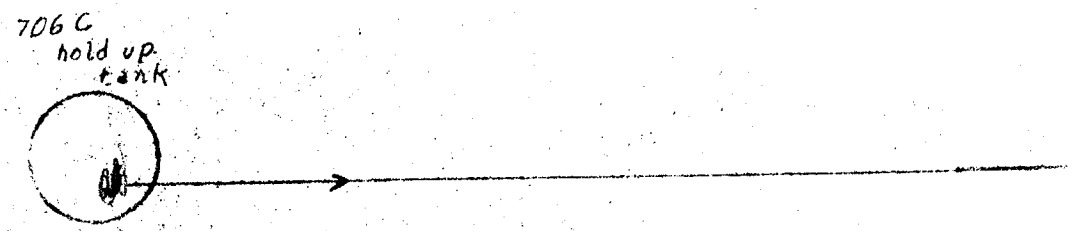
706 C
hold up
tank

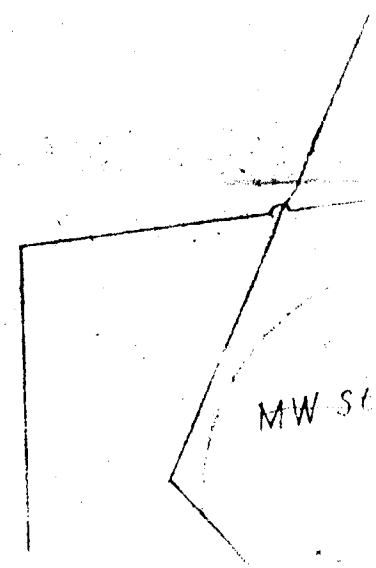
MW S

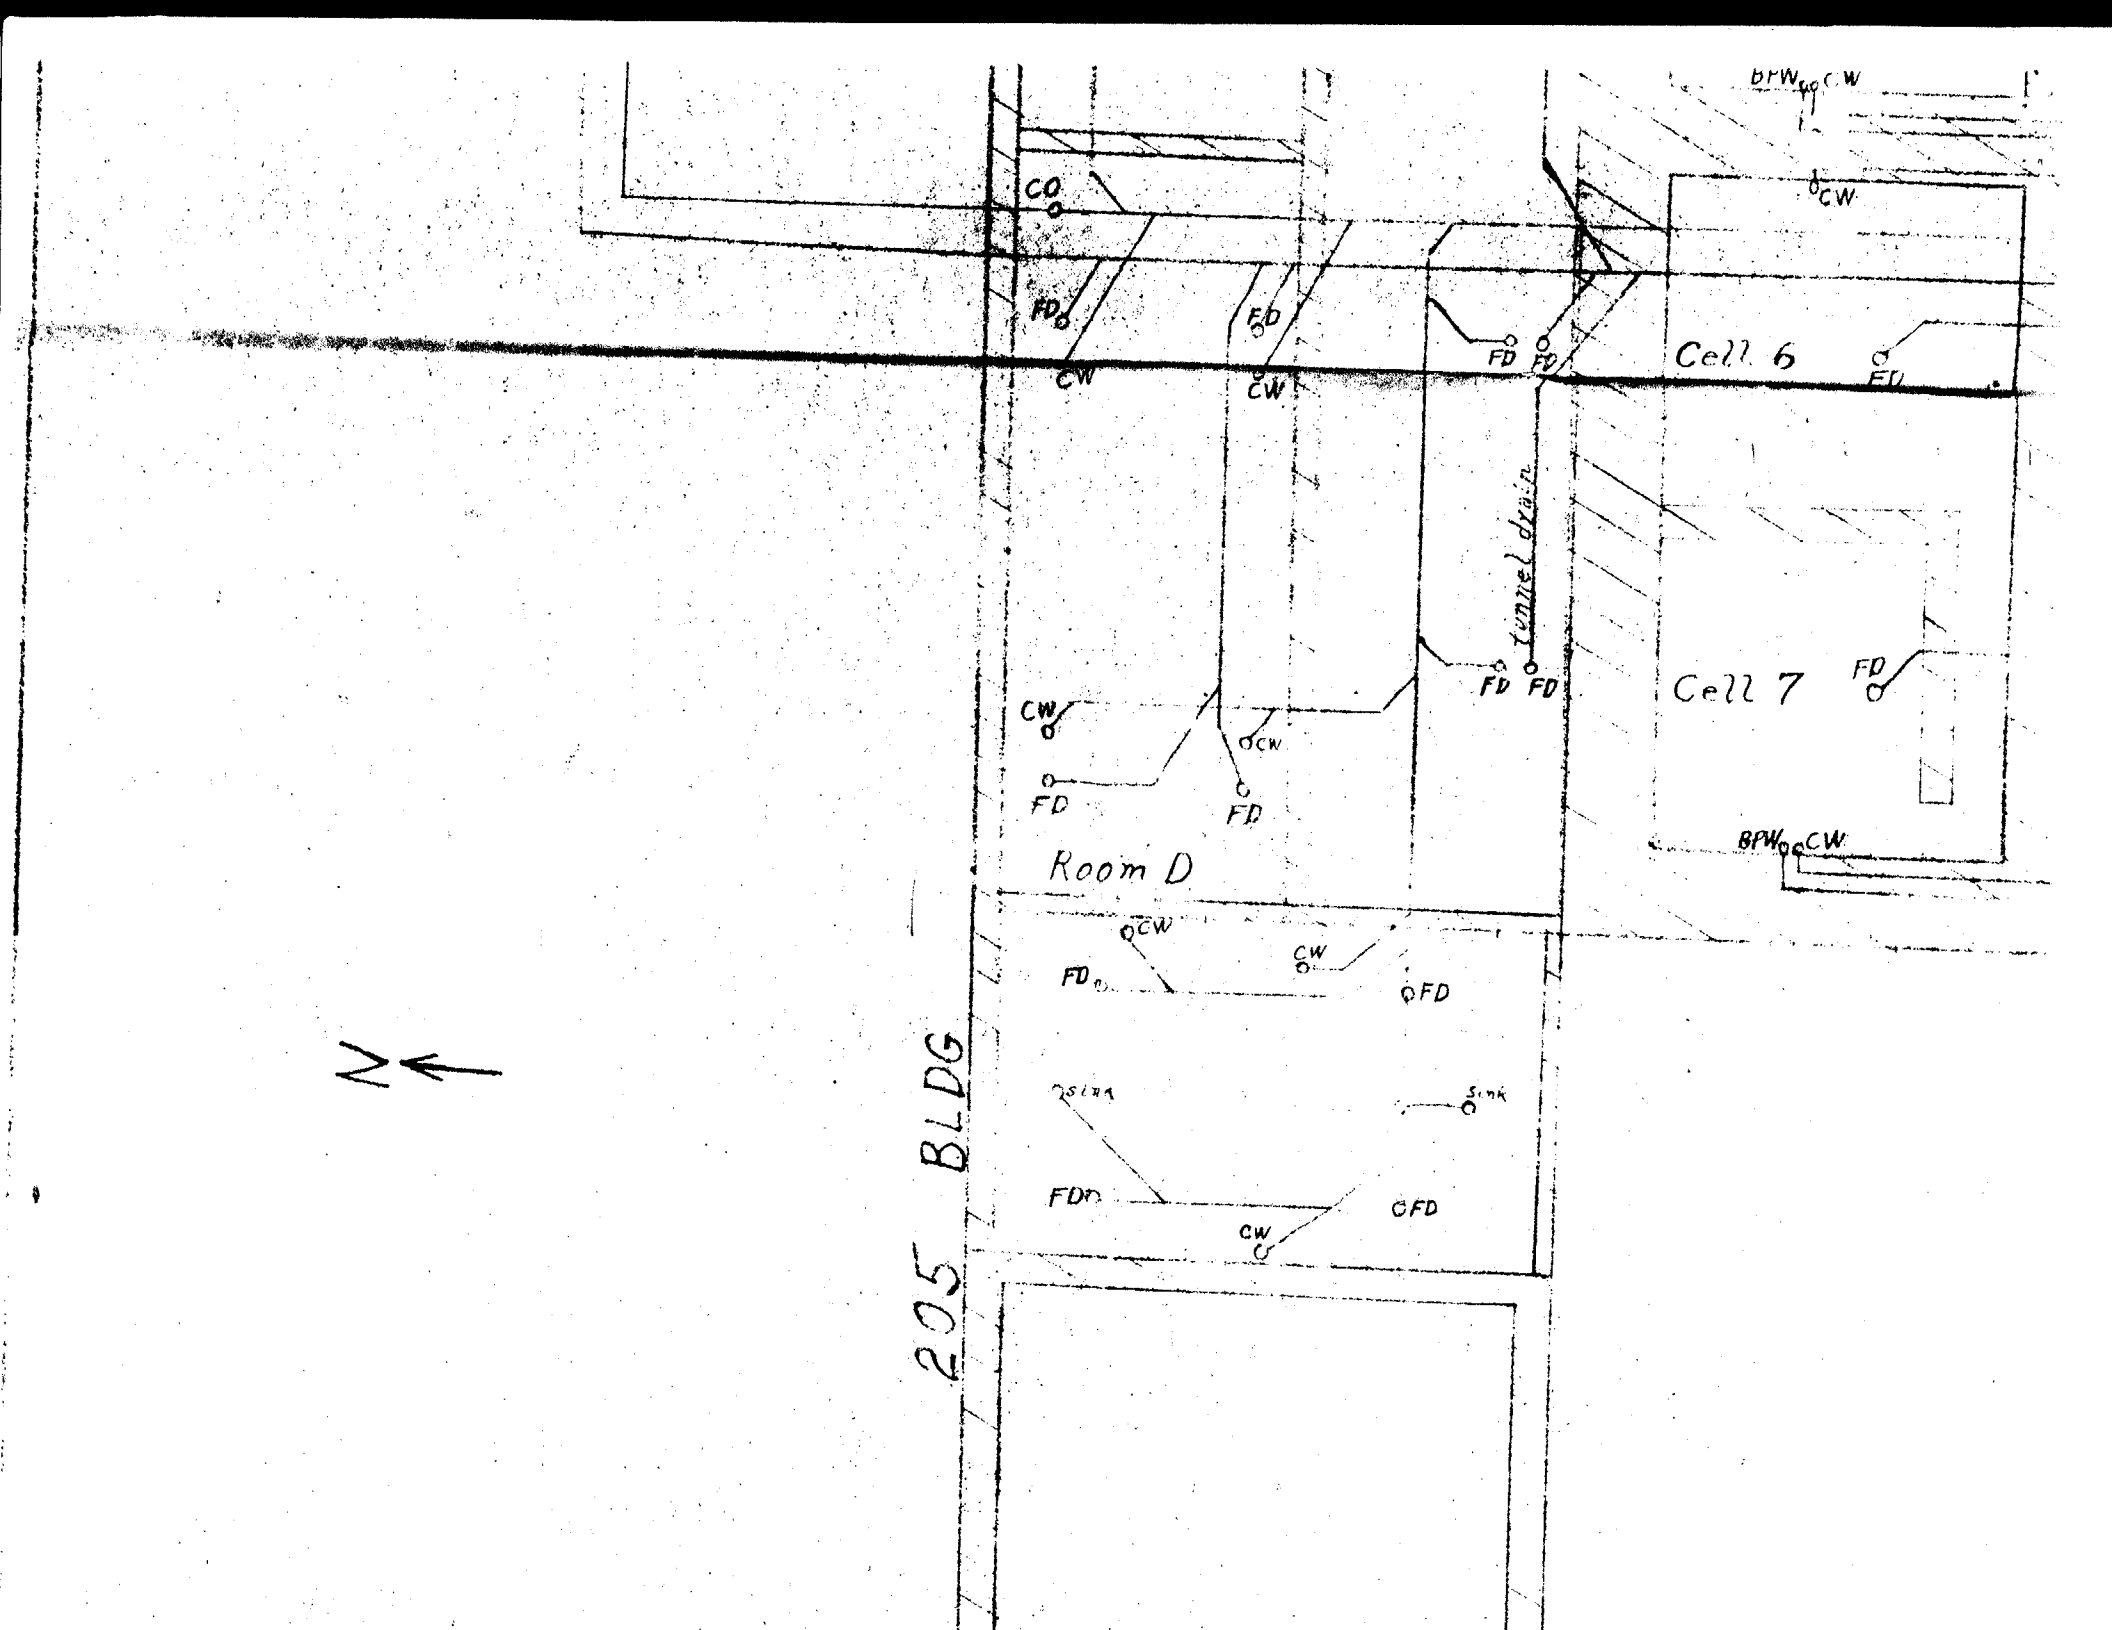
BPW
CW
CW
CO
FD
FD
CW
CW
FD
FD
Cell 6
FD
tunnel drain
FD
FD
Cell 7
FD
CW
CW
FD
FD
BPW
CW
Room D
CW
CW
FD
FD
sink
sink
FD
FD
CW
N
205 BLDG

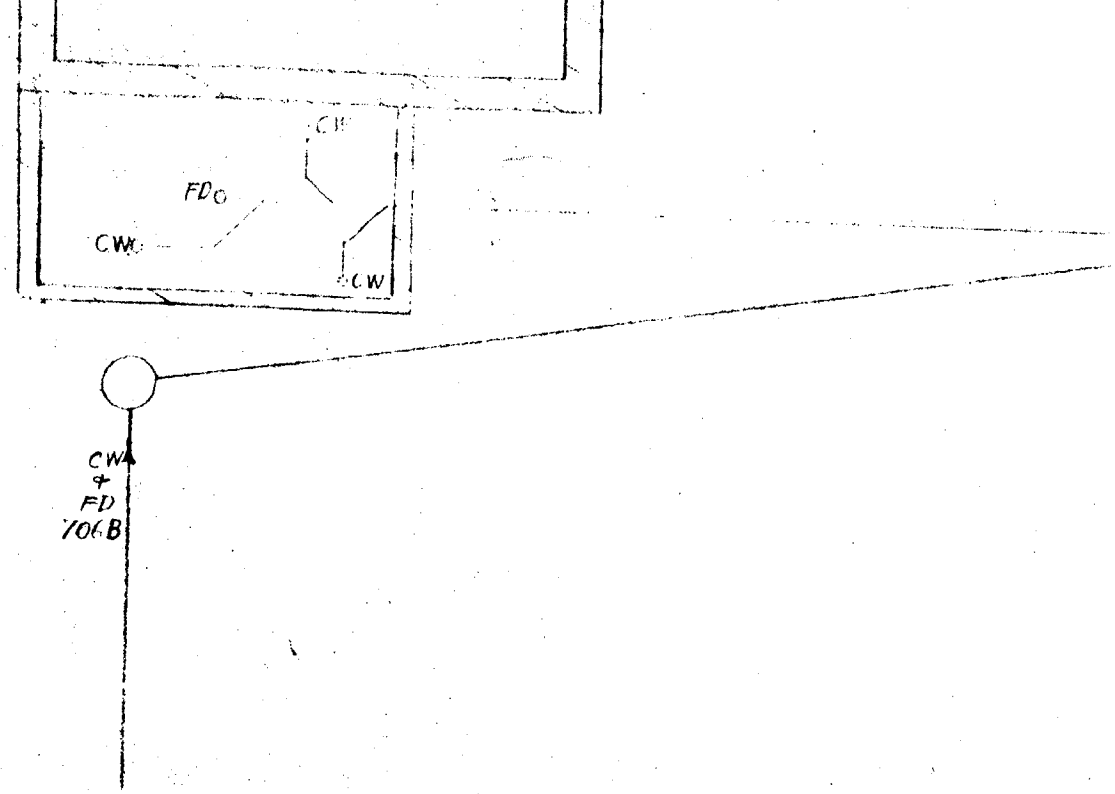
FD
CW
CW
CW
&
FD
706B

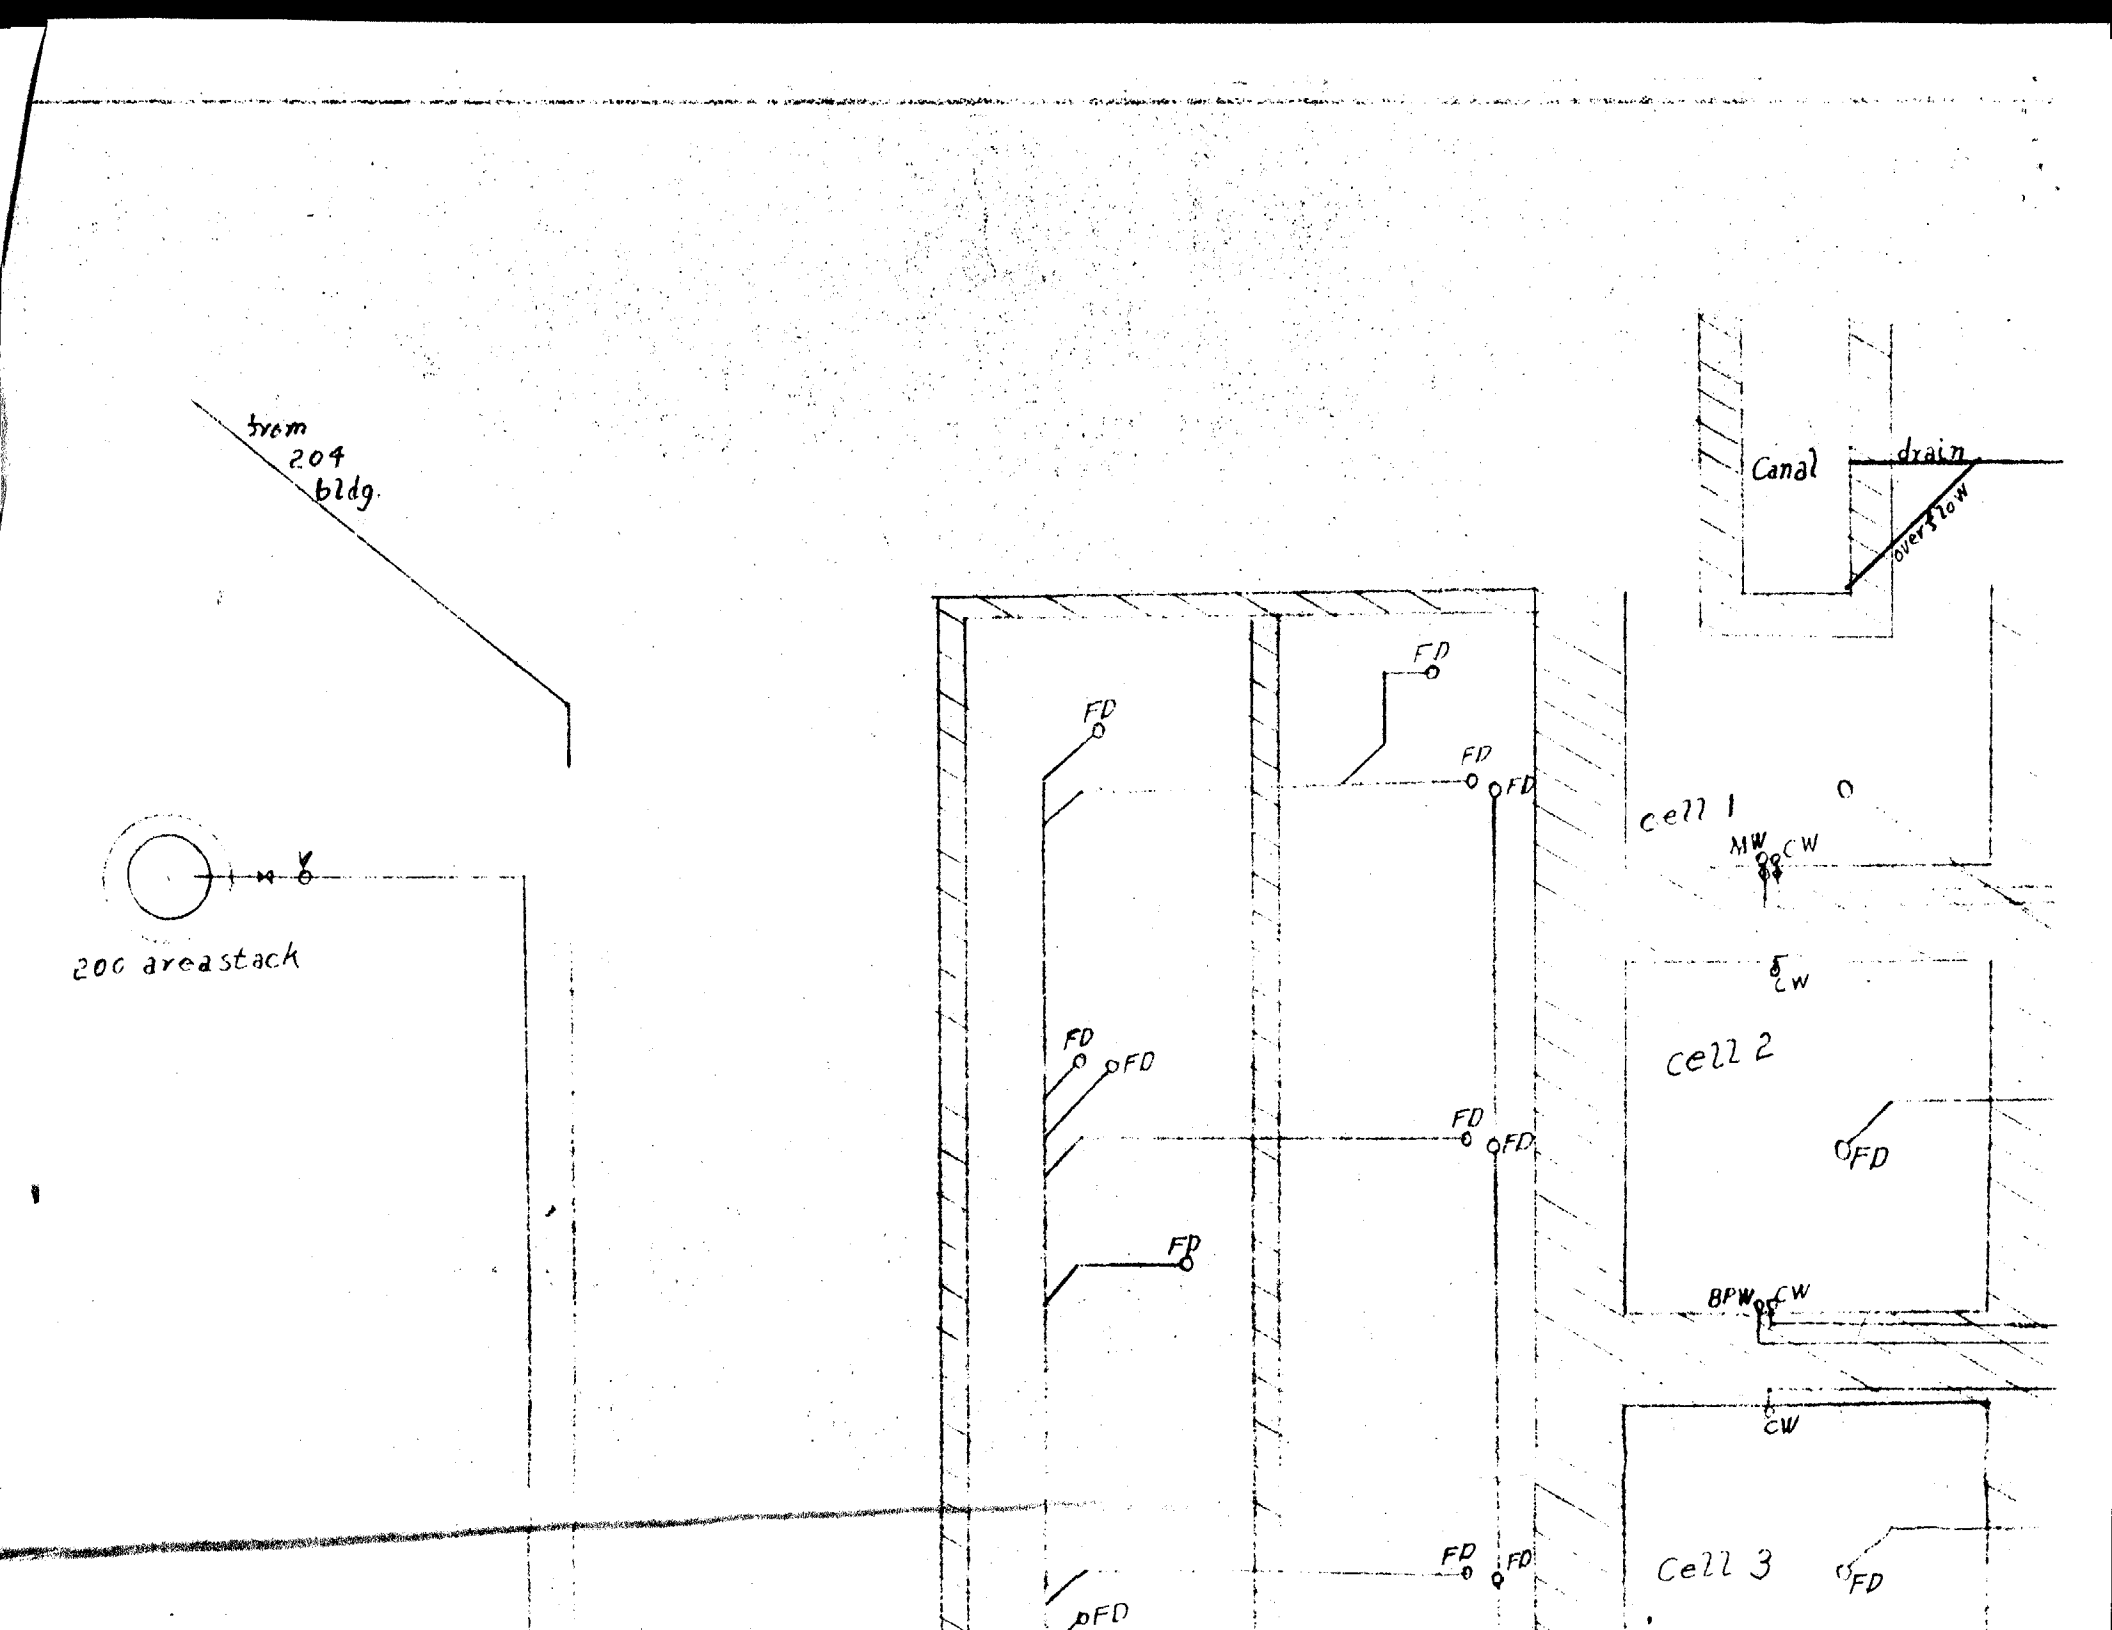
from 204 bldg.
200 area stack
Canal
drain
overflow
FD
cell 1
MW
CW
cell 2
BPW
cell 3

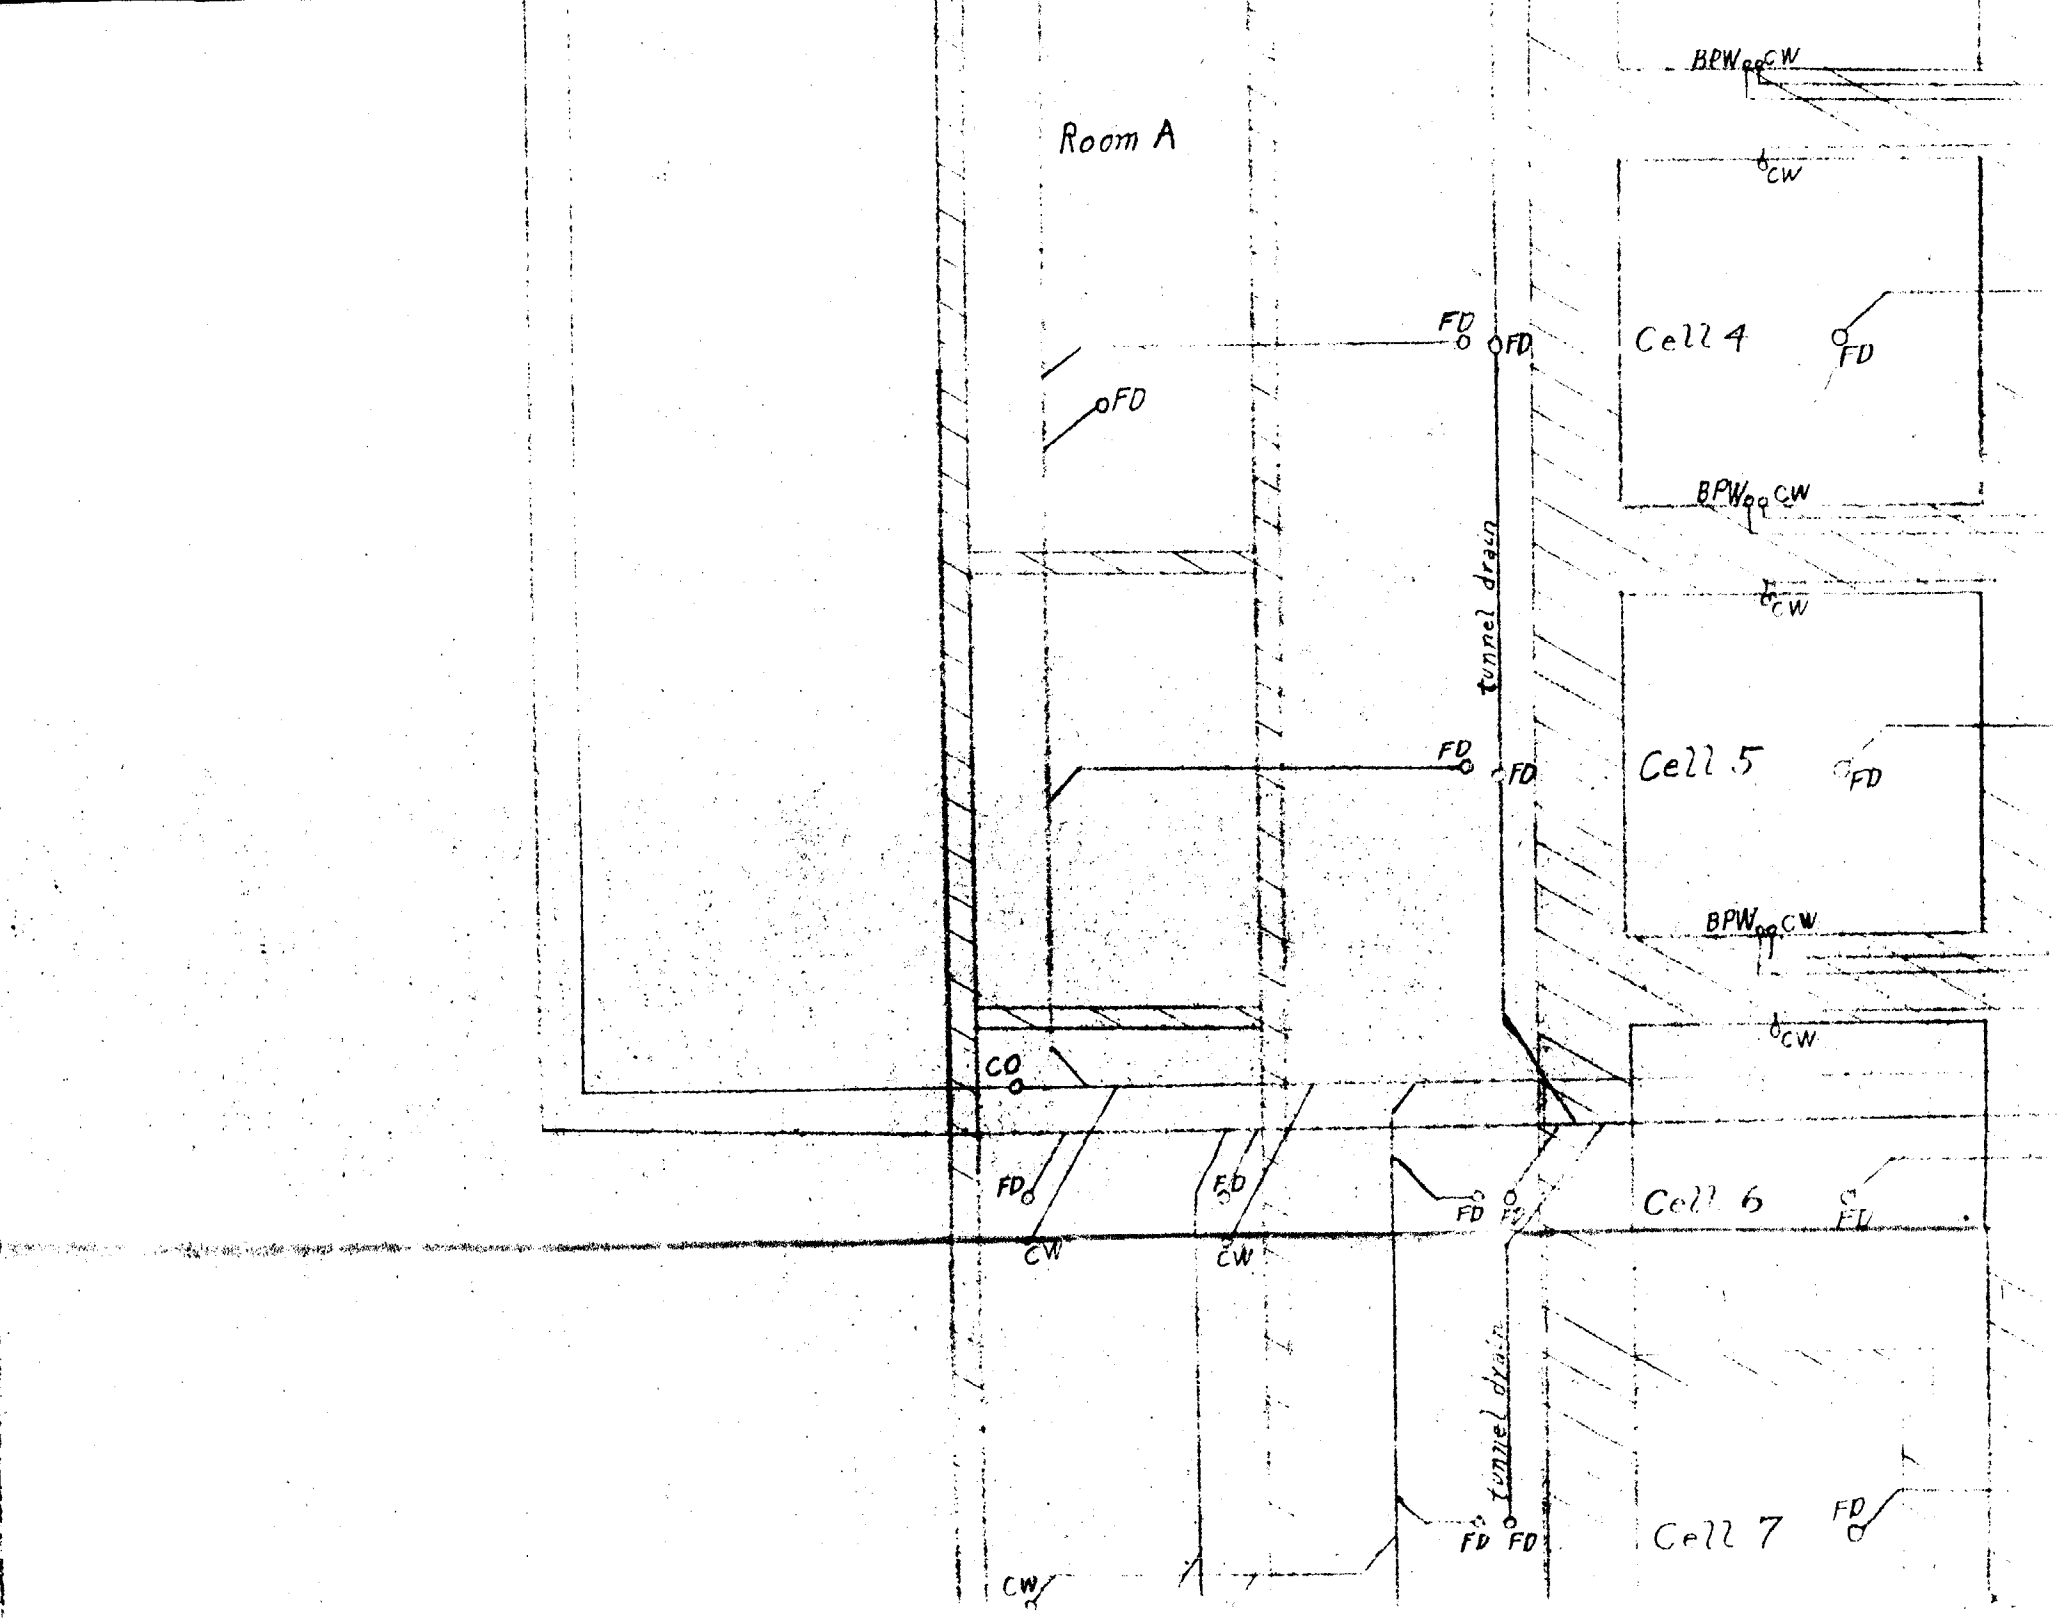

Room A
BPW
CW
Cell 4
FD
tunnel drain
Cell 5
CO
Cell 6
Cell 7