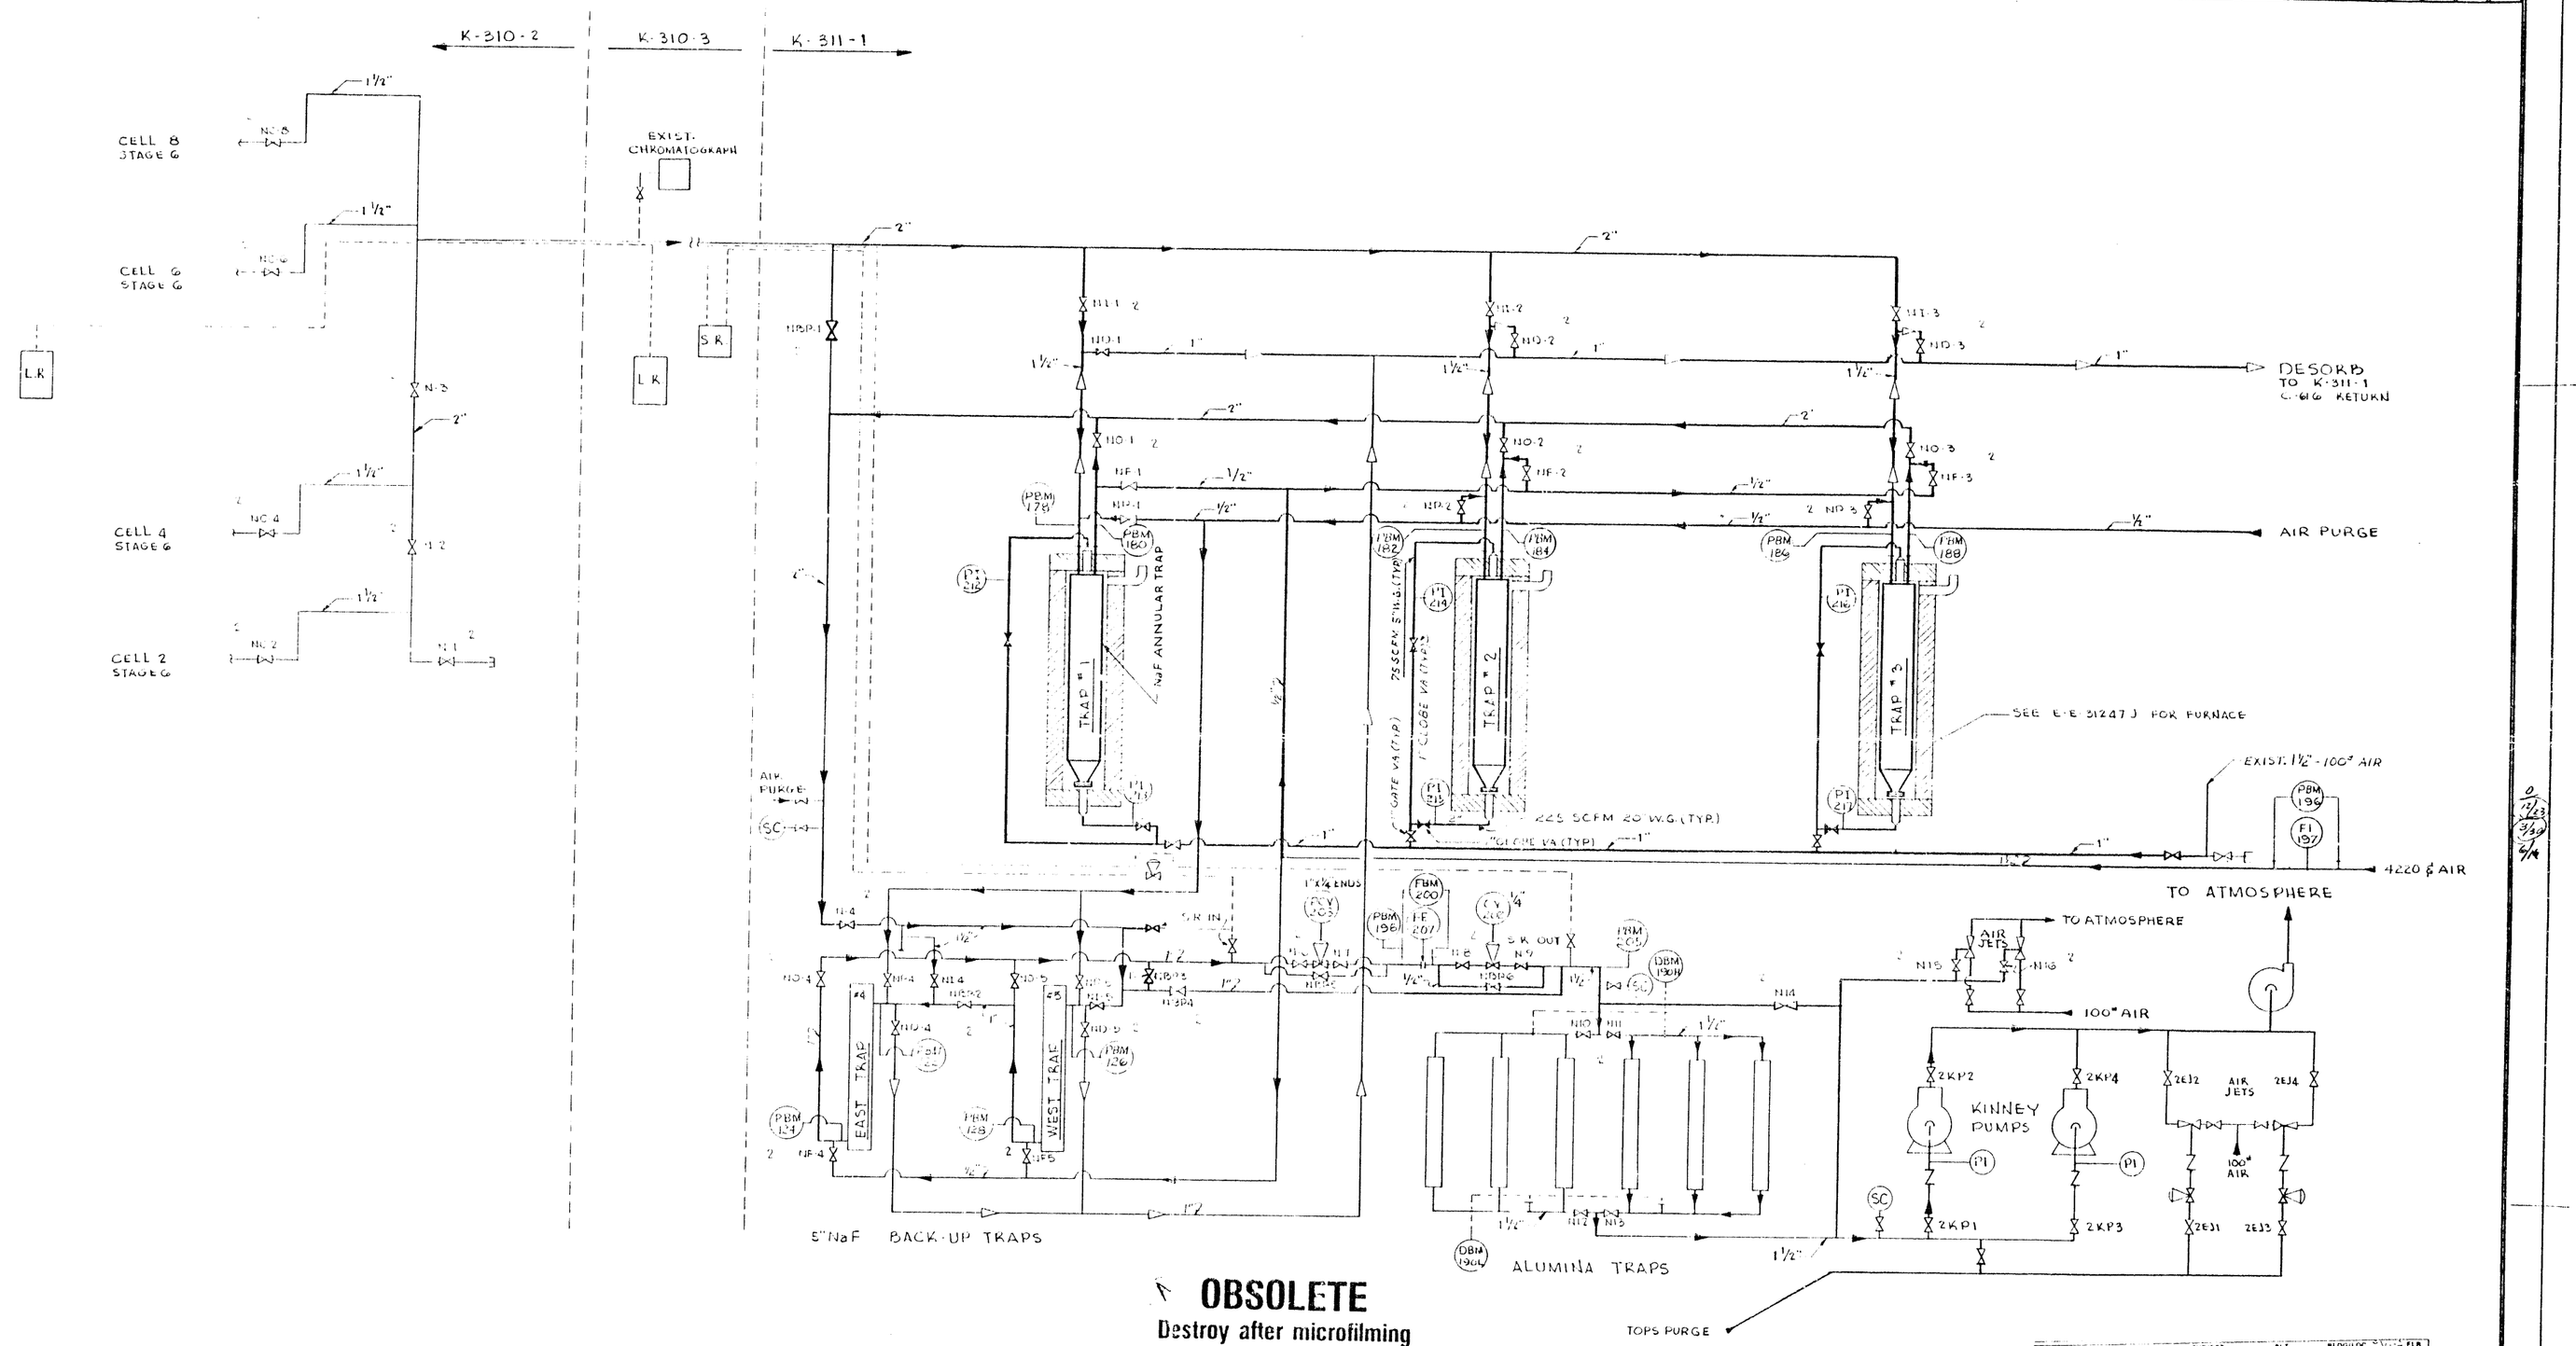

OBSOLETE
Destroy after microfilming

signature: CSR date: 12/15/87

NOTES:

- INDICATES DESORB FLOW
- INDICATES FLOWS AS NOTED
- (SC) SAMPLE CONNECTION
- (PR) PRESSURE TAP - RECORDED
- (PI) PRESSURE TAP - INDICATED

BACK-UP TRAPS, ALUMINA TRAPS, KINNEY PUMPS & JETS EXISTING

This document has been approved for release to the public by:
Technical Information Officer
Oak Ridge K-25 Site
Date 9/23/93

NO	BY	APPD	DATE	DESCRIPTION
2				ADDED VALVE NUMBERS
1				ADDED AIR JETS AND TOPS PURGE
0				

REVISIONS

SQUAD CHECK: CIVIL, MECH, ELEC, INST, MACH

REFERENCES:
E-P 31247 A
E-P 31247 C
A-P 31247 B1
S-P 28019 A
E-E 31247 J
B-S 31247

SCALE NONE
DESIGN BY JAI
DRAWN BY McWANE
CHECKED BY O.R.
APPROVAL: DEPT. HALL; OPER.; SAFETY

E.R.O. NO. M-31247-07
CHARGE
B.M. NO.

UNION CARBIDE CORPORATION
NUCLEAR DIVISION
OAK RIDGE GASEOUS DIFFUSION PLANT

EVAPORATIVE COOLANT REMOVAL K311-1
FLOW SHEET

BLDG. NO. E 311-1, 310-2, 310-3
LOCATION O.R.G.D.P.
E-P-31247B REV. A

#2303