~~OFFICIAL USE ONLY~~

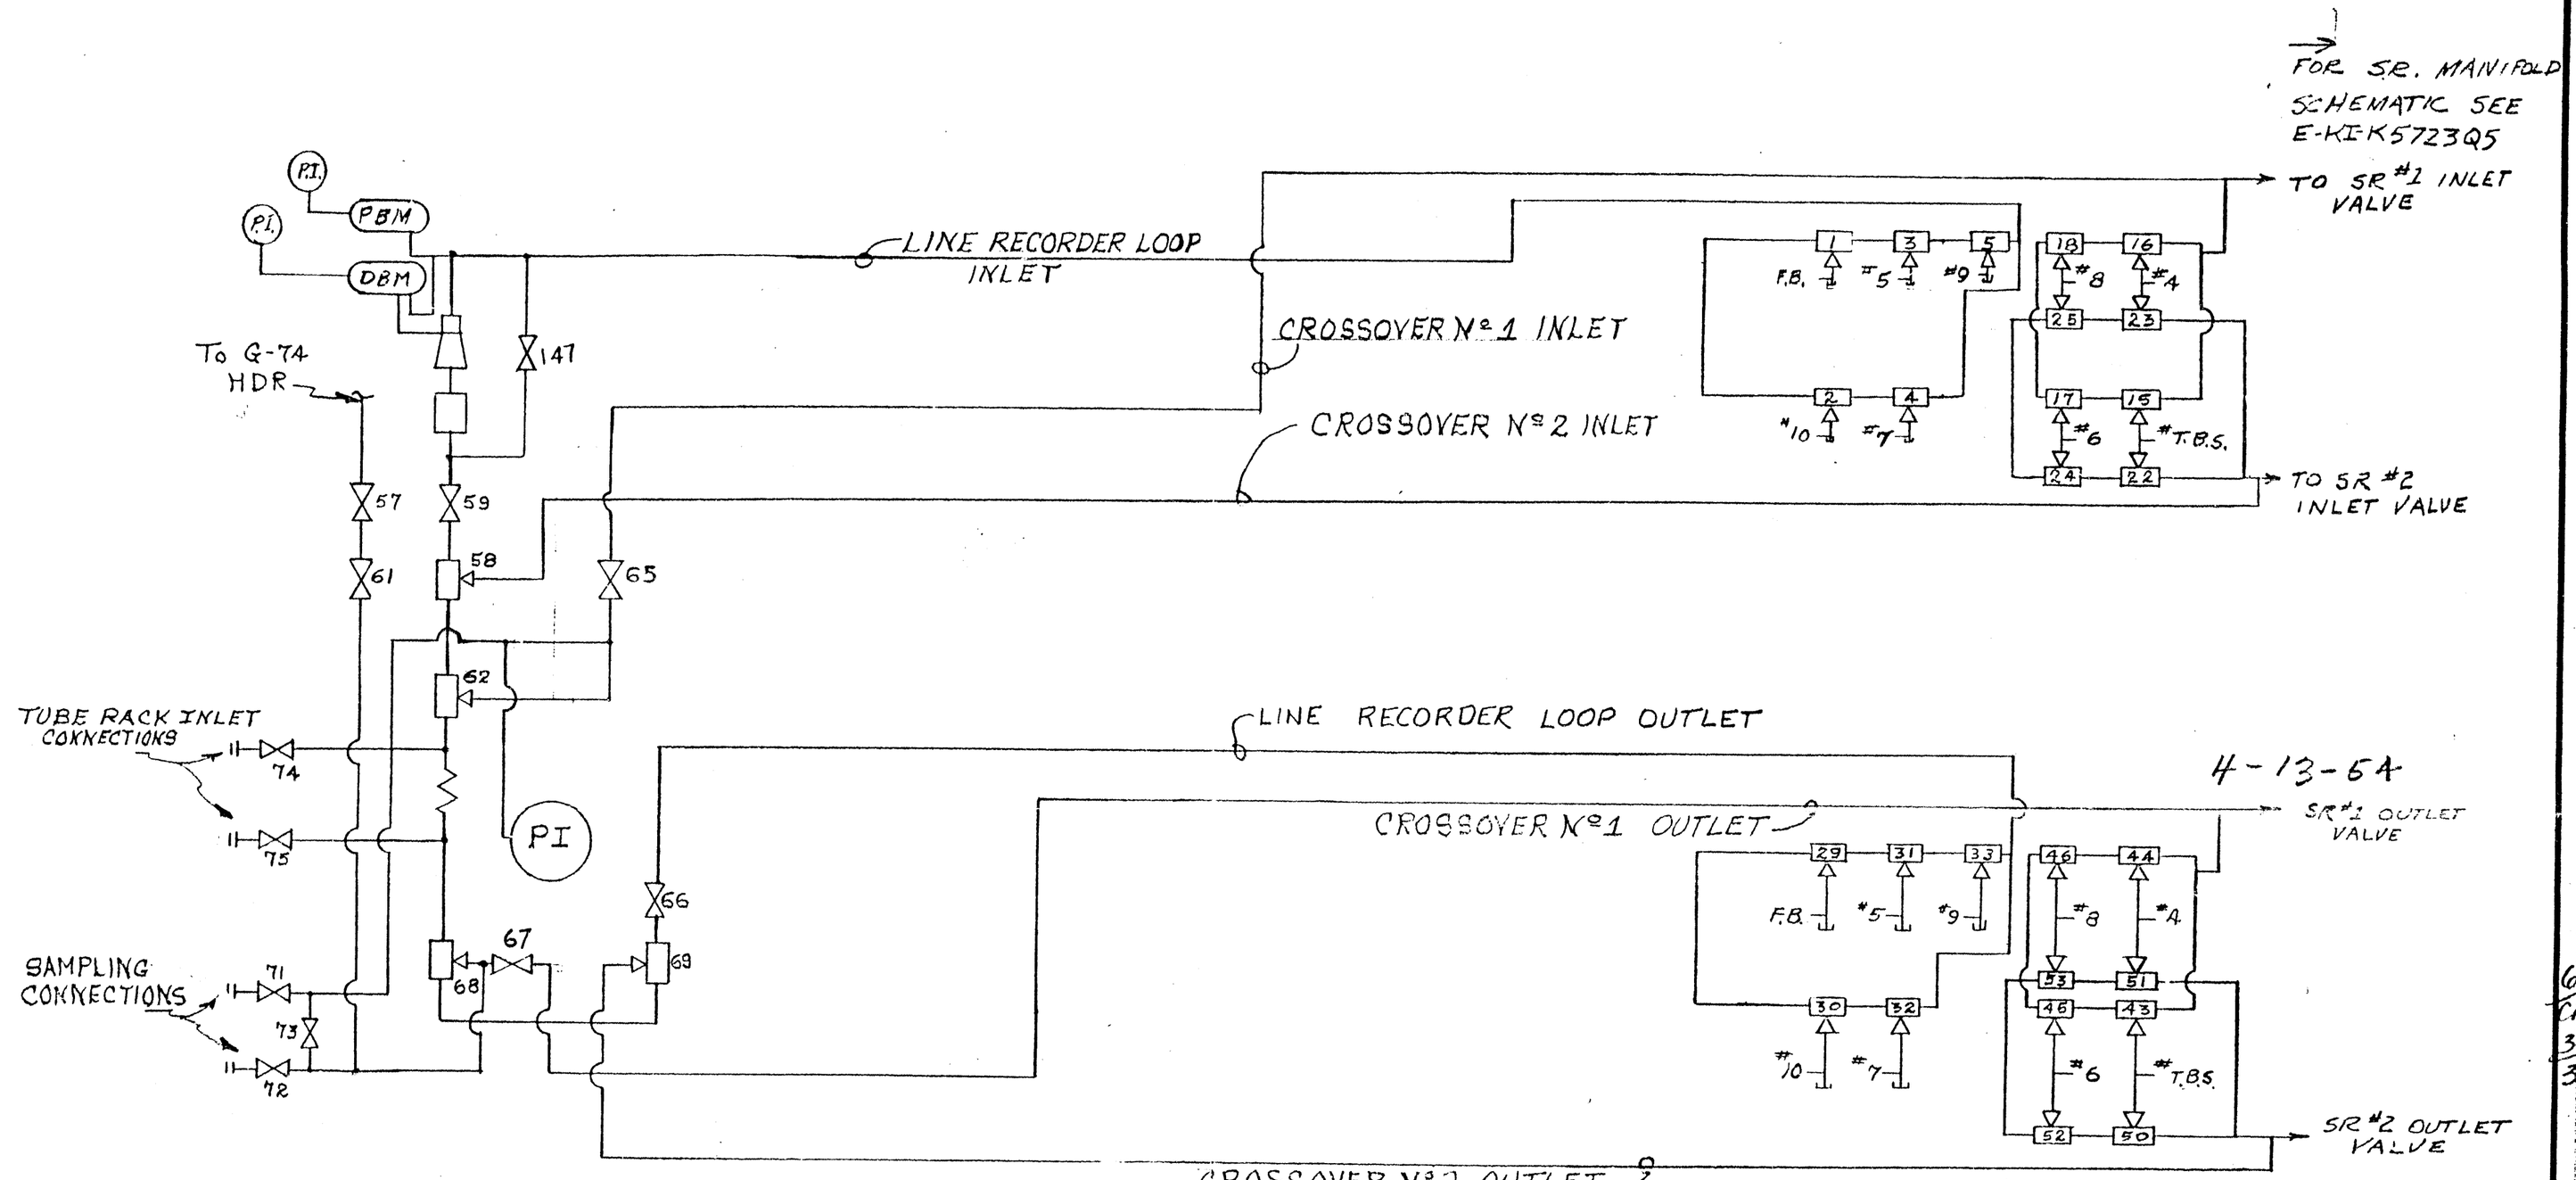

3	88930	D	I	1	311-1	0
1	4 VNDR CODE 8	35	36. SUBJECT 44	PLANT	BLDG/LOC (8)	FLR

SCHM DIAG -LR-SR COMB

9 CODE TITLE 34

This document has been approved for release to the public by
Technical Information Officer
Oak Ridge K-25 Site
9/22/95
Date

[redacted]

REFERENCES B-KI-K5723
B-1D-1150J REV 4.

NO.	BY	DATE	APPD.	DATE	DESCRIPTION

REVISIONS

TOLERANCES
± 1/64" ON ALL FRACTIONAL DIMENSIONS UNLESS OTHERWISE SPECIFIED. DECIMAL DIMENSIONS WITH NO TOLERANCE SHOWN TO BE HELD TO ± .005" FINISH ALL SURFACES TO SYMBOLS SHOWN IN ACCORDANCE WITH E.S. 10.2-5

R.E.S. NO. C.R. NO.
B.M. NO. 5591-49
ACC'T. CHG.
W.O. NO. 590569

APPROVAL		DATE
SCALE	NONE	
DRAWN BY	GS/KIP	3/29/54
CHECKED BY	FORT	3/29/54
DEPT.	KM	3/30/54
OPER.		
P.E.D.		3/30/54

CARBIDE AND CARBON CHEMICALS COMPANY
A DIVISION OF UNION CARBIDE AND CARBON CORPORATION
K-25 PLANT

SCHEMATIC DIAGRAM — LINE RECORDER & LR-SR COMBINATION SAMPLING MANIFOLD
K-311-1 SIDE PURGE FACILITY

BLDG. NO. K-311-1
LOCATION K-25

B-KI -K5723R1-Rev-0

REV. NO.	S. & A.	MECH.	ELEC.	INST.	MACH.
0	2	None	Ref		2

#2335